

proposed front elevation

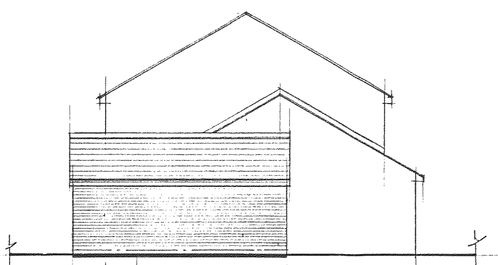

prop: side elev.

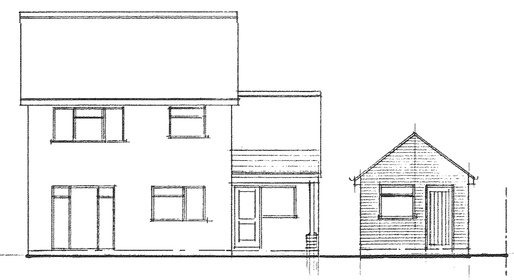

proposed rear elevation

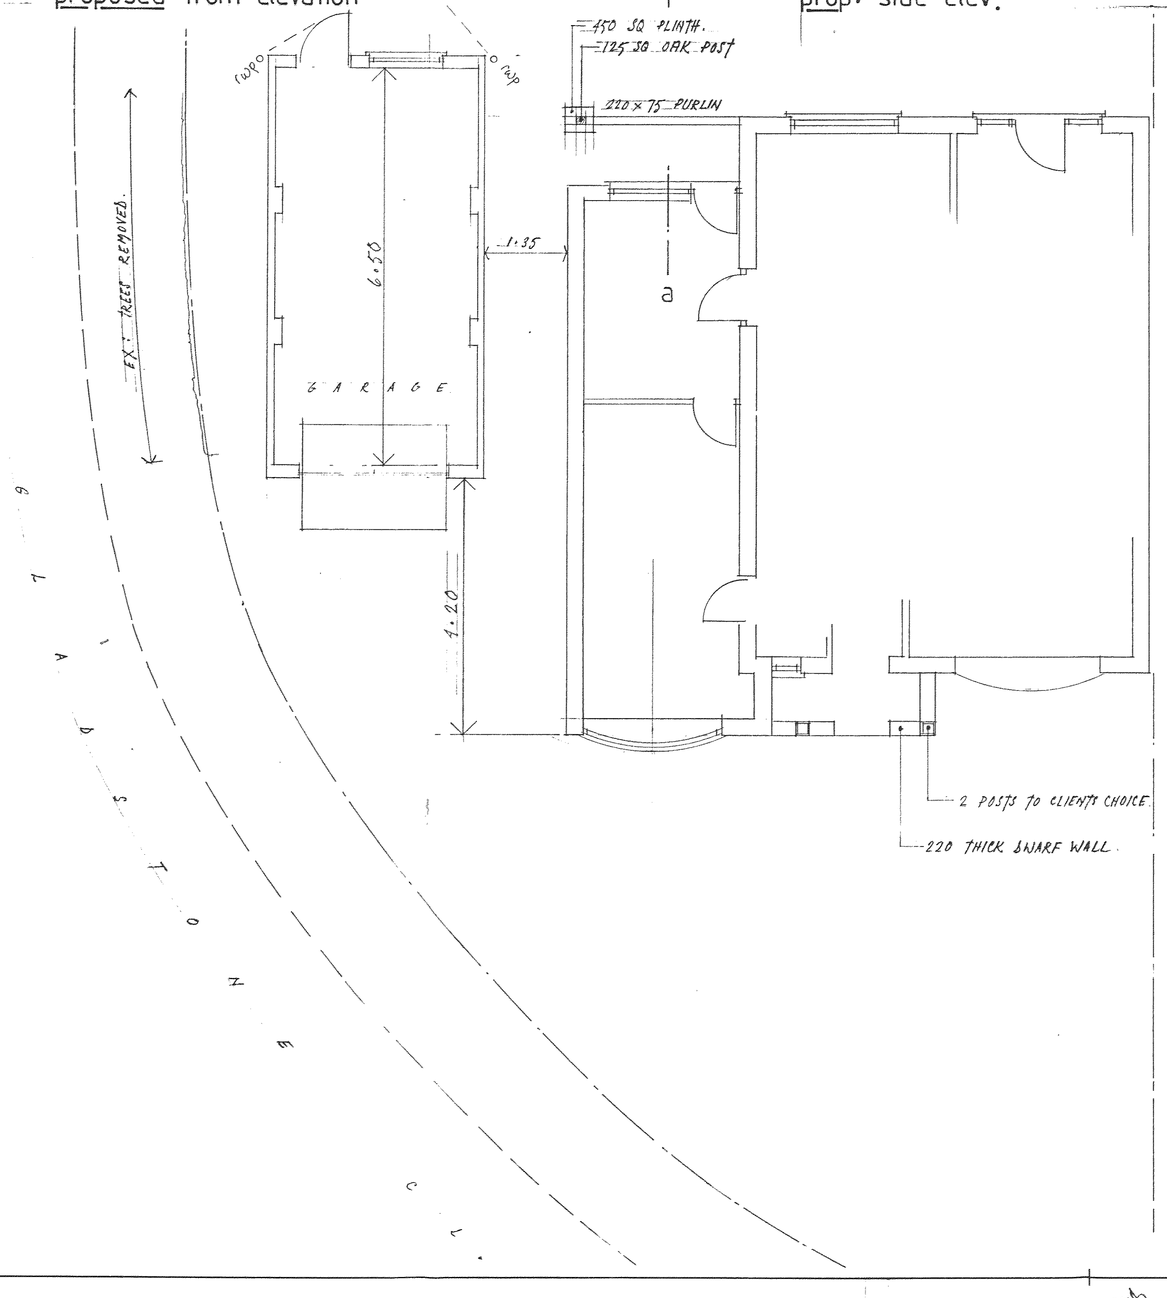

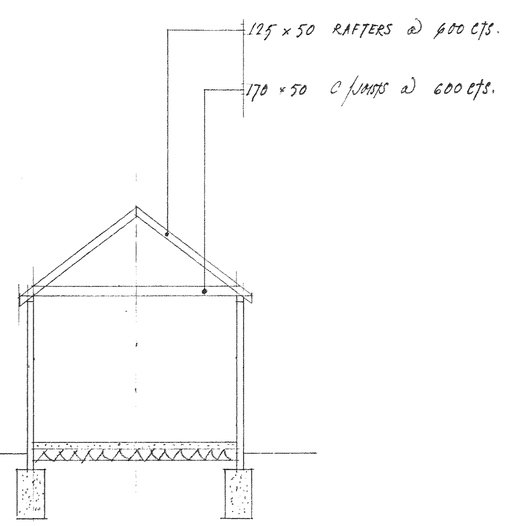

cross section

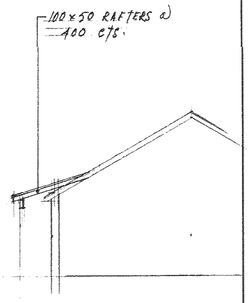

SECTION A A. THRO CANOPY. PITCH ANGLE TO BE 17½°

NOTES:
All dimensions must be checked on site and not scaled from this drawing.

A		
	Date	Revisions

© copyright

DEVELOPMENT SERVICES
19 MAR 2008
RECEIVED

Client
MR & MRS D. BOWN.

Job Title
13, GLADSTONE CLOSE.
HINCKLEY
LEICS.

Drawing Title
PROPOSED GARAGE TO THE SIDE OF :-
DETACHED HOUSE.

238314

Scale 1:50 & 1:100

Date JAN/FEB 2008 | Drawn by D. WILKINSON.

P.P. 397722

Drg. No. 1122 | Rev.

JOHN E. WRIGHT 526657

594 x 841mm A1