

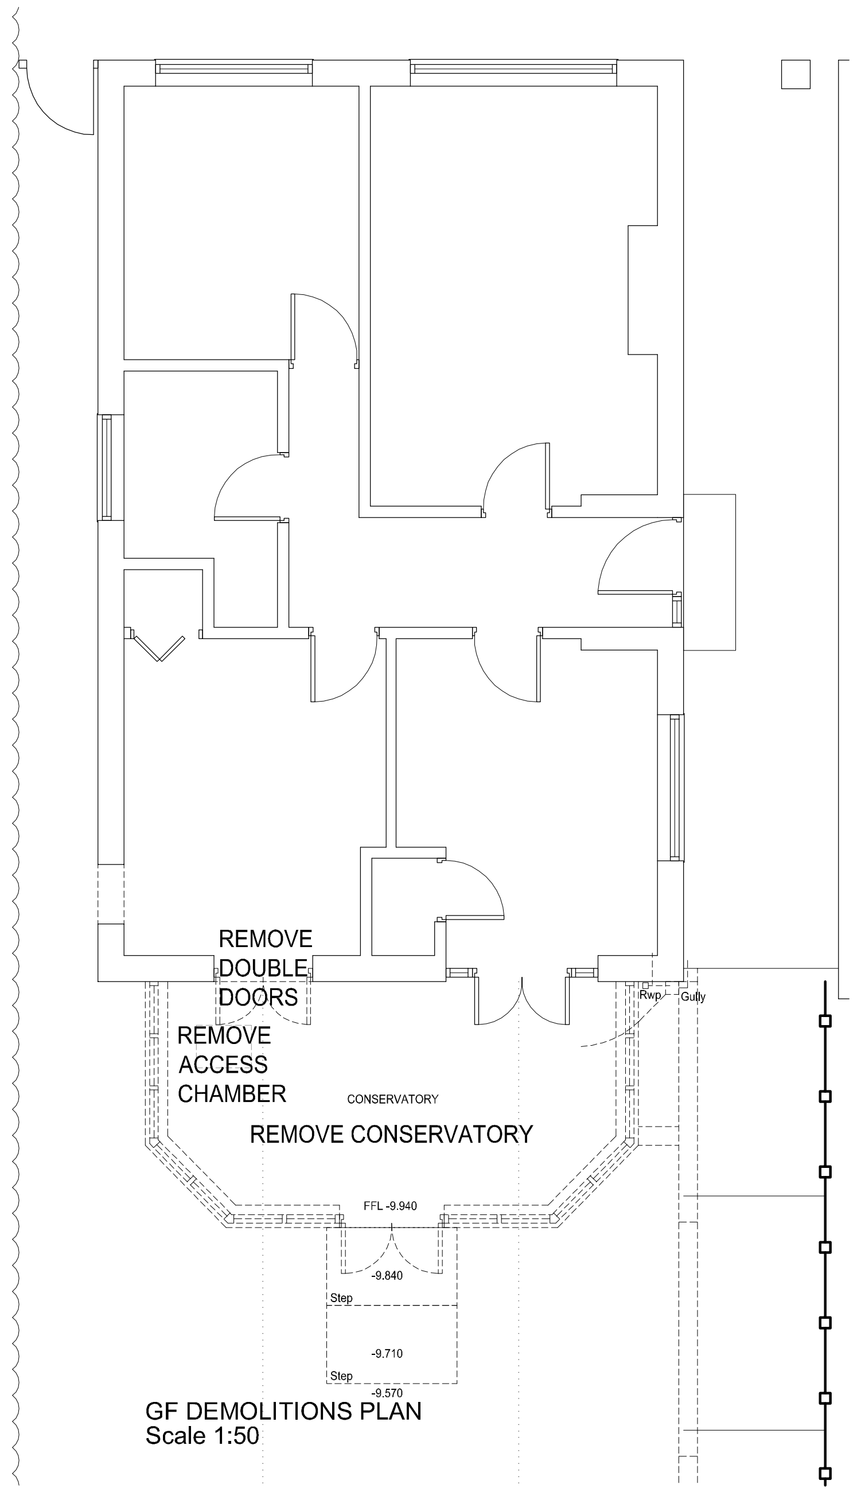



GF DEMOLITIONS PLAN
Scale 1:50

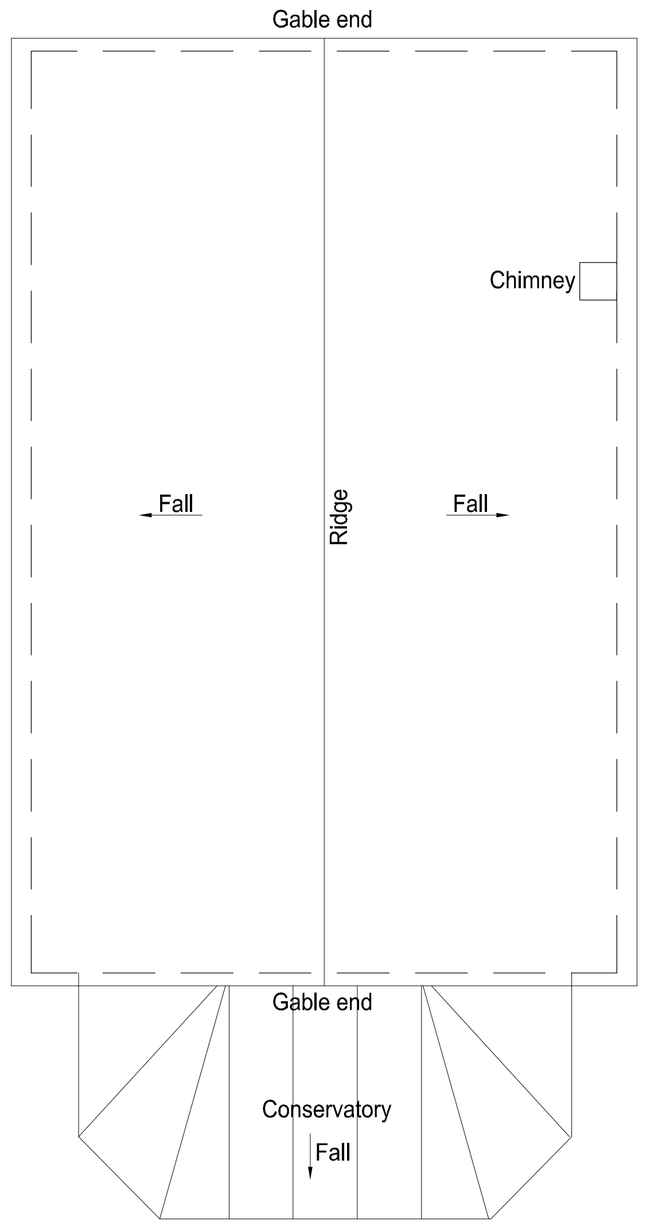

ROOF PLAN (Existing)
Scale 1:50

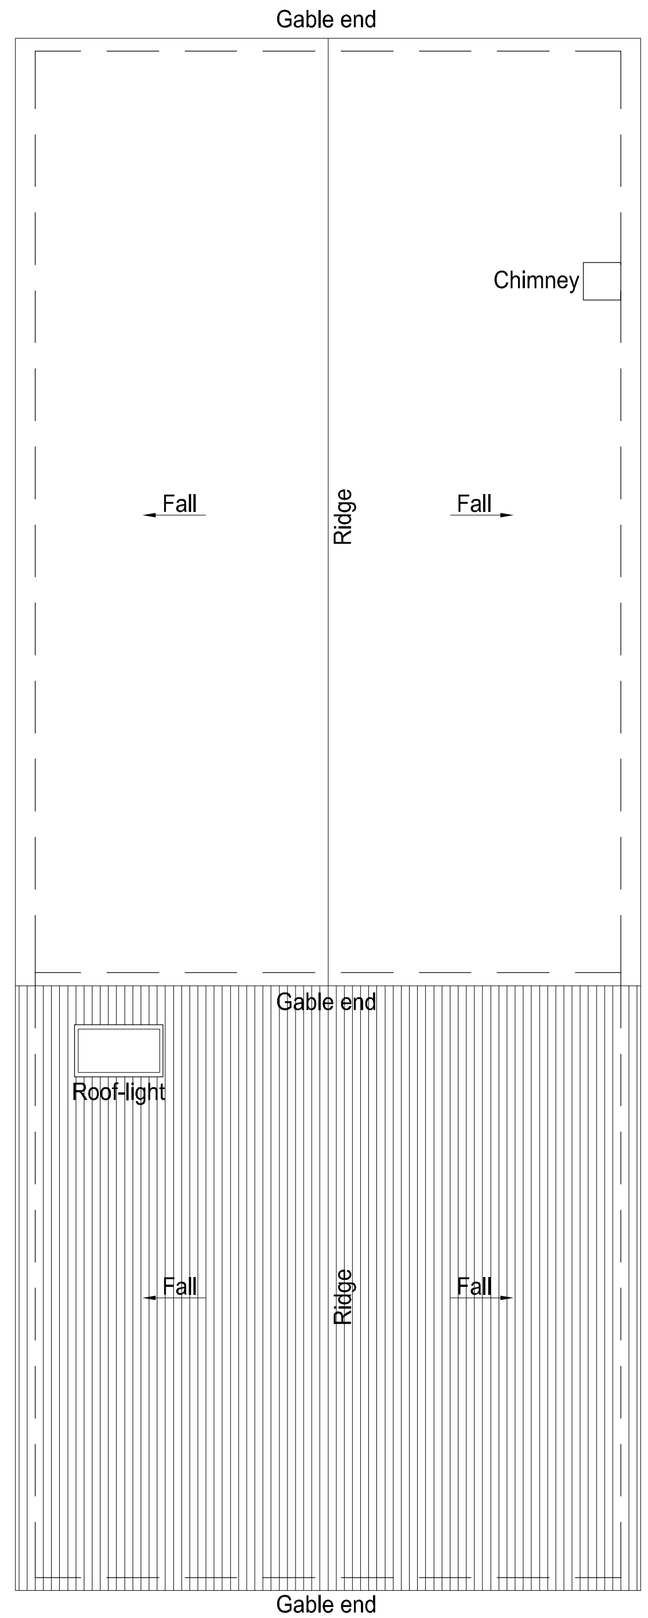

ROOF PLAN (Proposed)
Scale 1:50

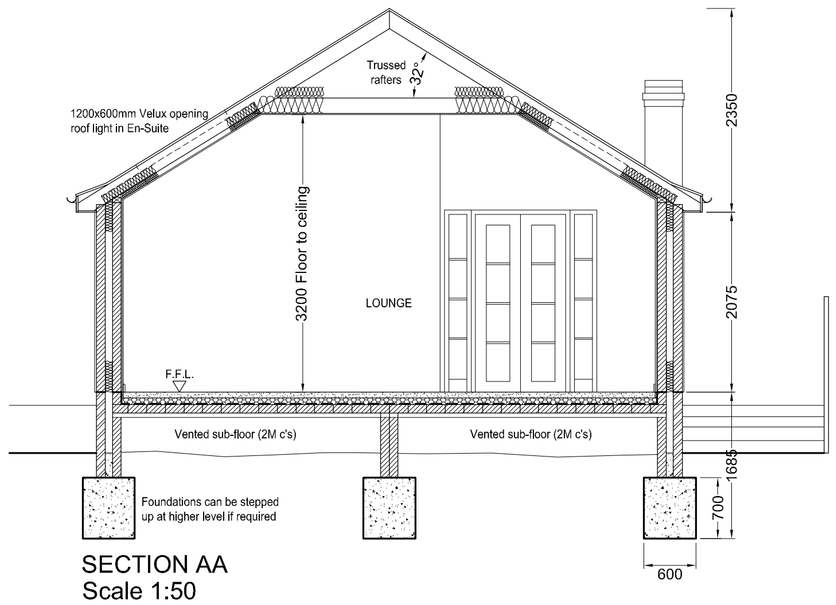

SECTION AA
Scale 1:50

Scale 1:50 0 1 2 3 4 5m

Revisions
-

CLIENT
Mr & Mrs Smith

A1 Sheet

PROJECT
202 LEICESTER ROAD, MARKFIELD
LEICS., LE67 9RF

SCHEME REVISION - No.3
SINGLE STOREY REAR EXTENSION

scale	drawn	drawing no.
1:50	JPP	2
job no.	date	rev.
1	May 2011	-

Tel (01530) 244583