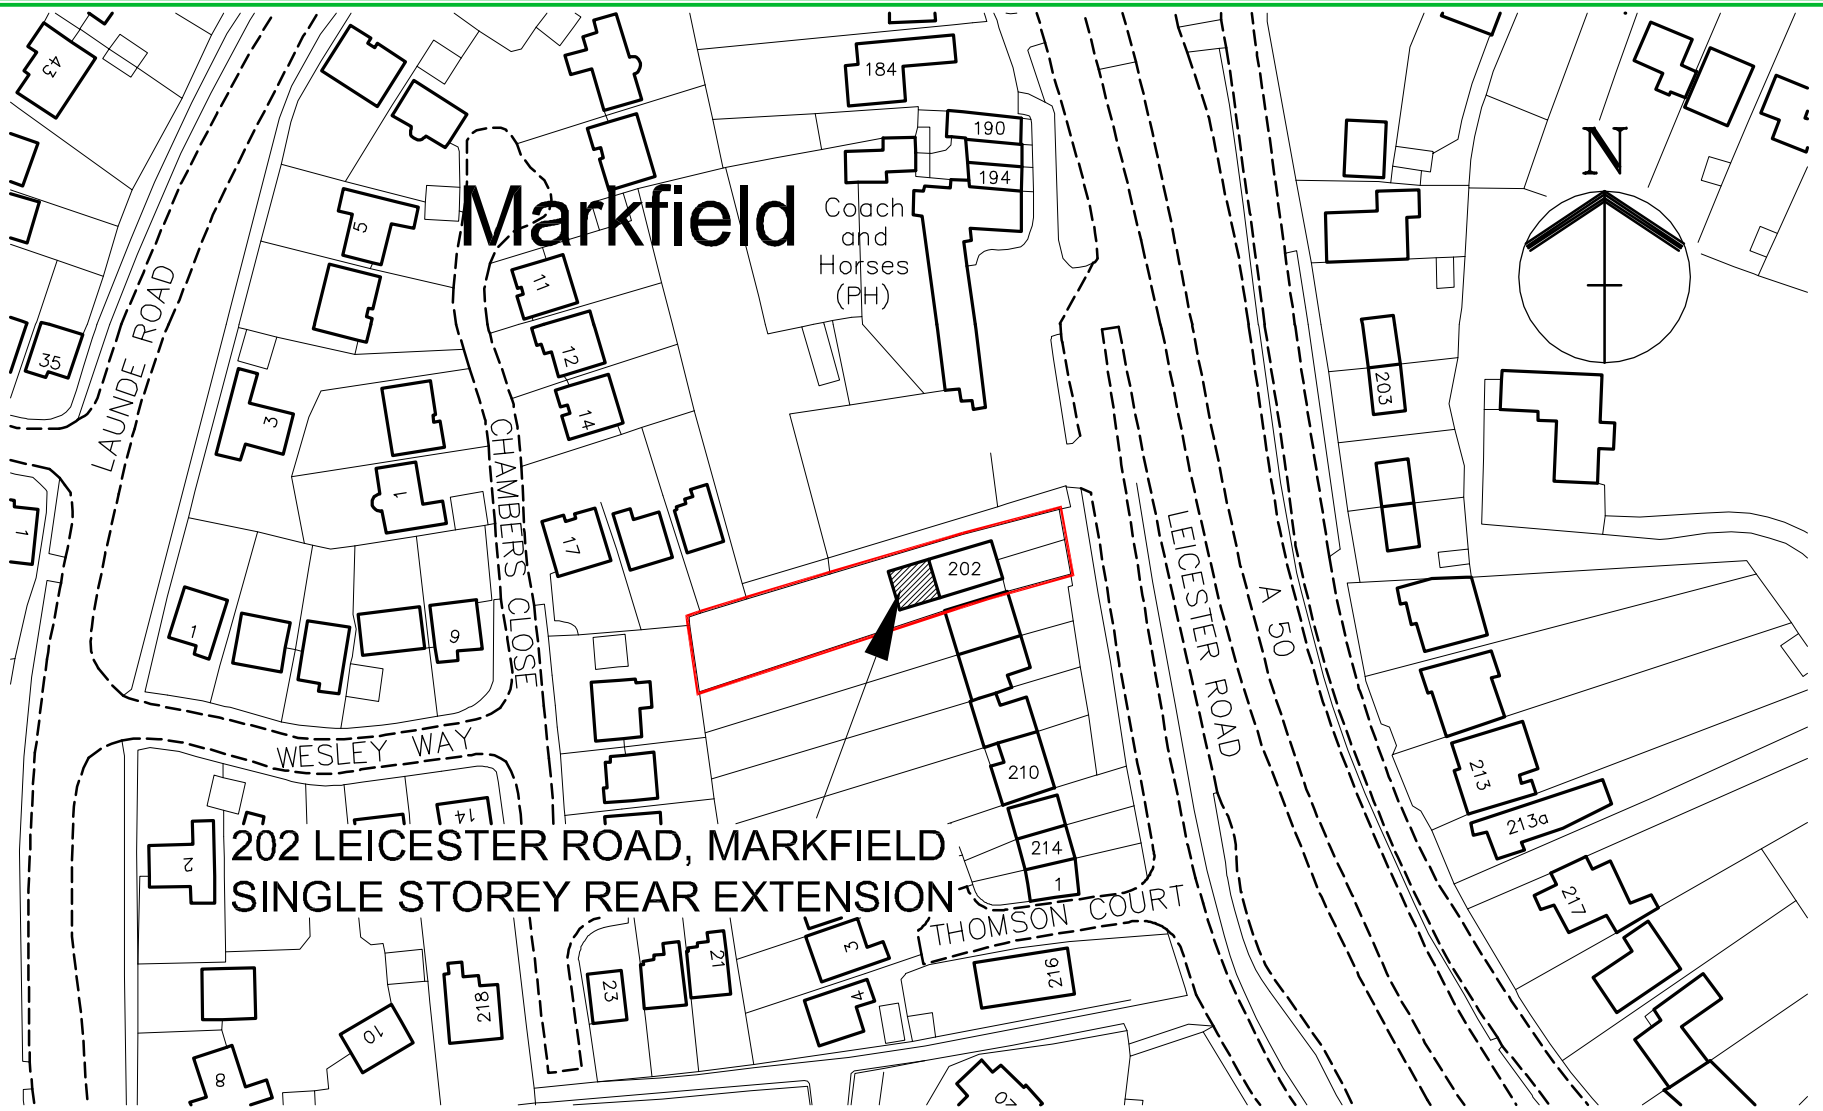


CLIENT	Mr & Mrs Smith	A4 Sheet	
PROJECT	202 LEICESTER ROAD, MARKFIELD LEICS., LE67 9RF LOCATION PLAN		

scale 1:1250	drawn JPP	drawing no. 3
job no. 1	date May 2011	rev. .
Tel (01530) 244583		