
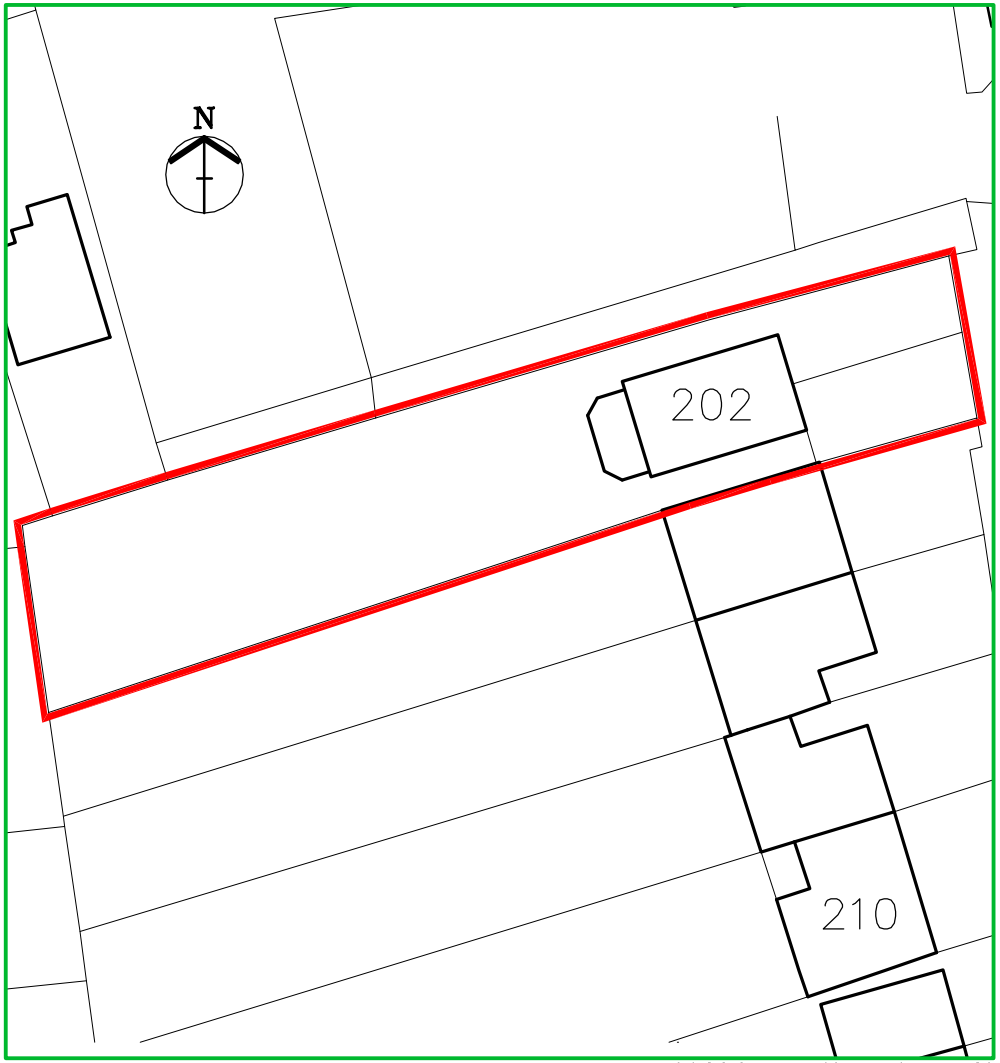


EXISTING BLOCK PLAN

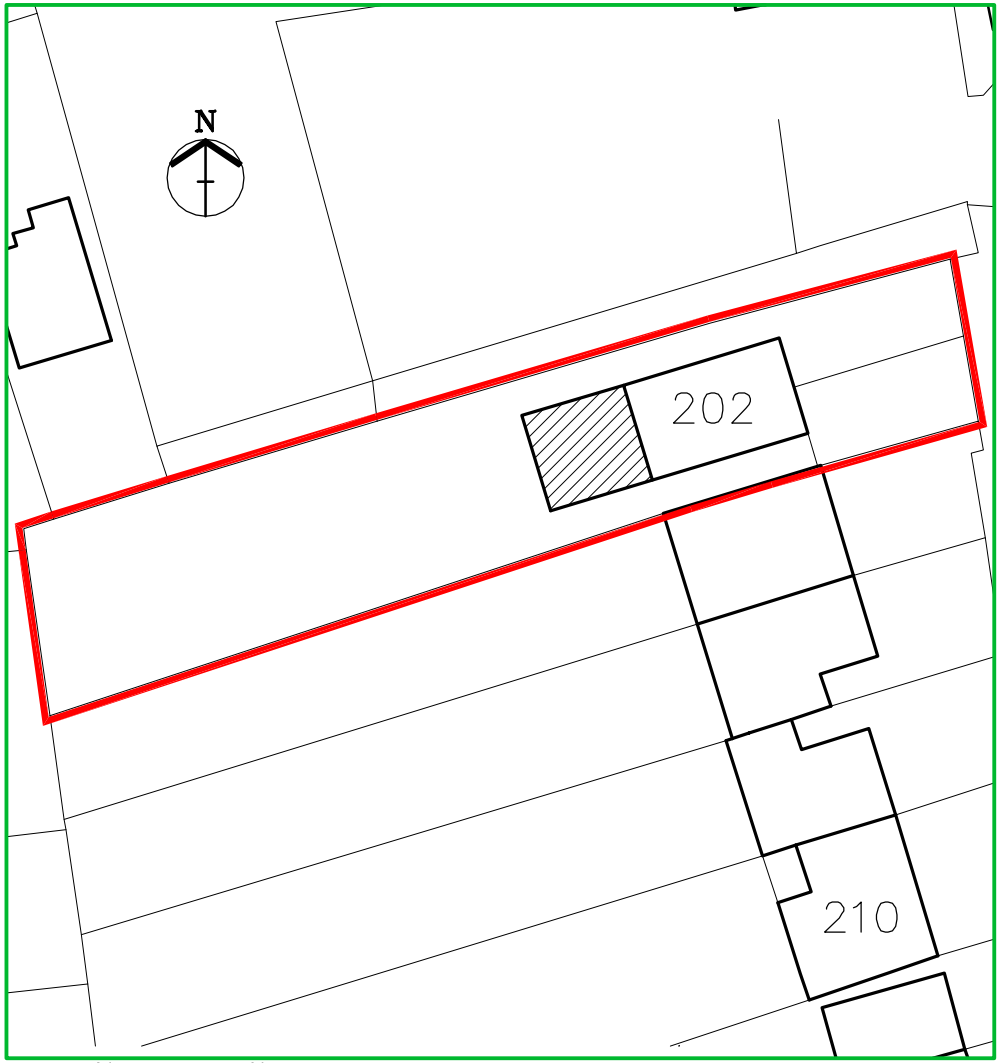

PROPOSED BLOCK PLAN

0 1 2 3 4 5 10 15 20 30 40m

Scale 1:500

CLIENT	Mr & Mrs Smith
PROJECT	202 LEICESTER ROAD, MARKFIELD LEICS., LE67 9RF BLOCK PLANS
A4 Sheet	

scale 1:500	drawn JPP	drawing no. 4
job no. 1	date May 2011	rev. .

Tel (01530) 244583