
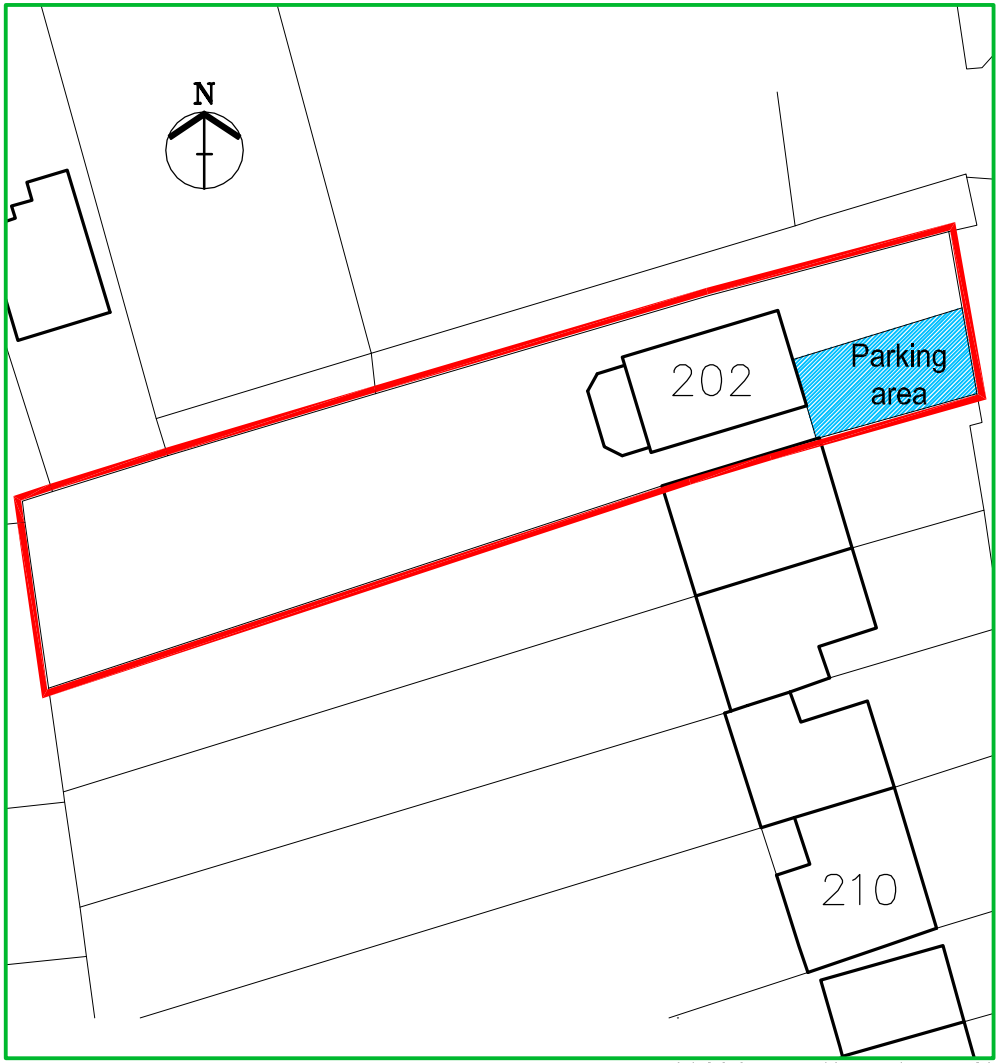


EXISTING PARKING PLAN

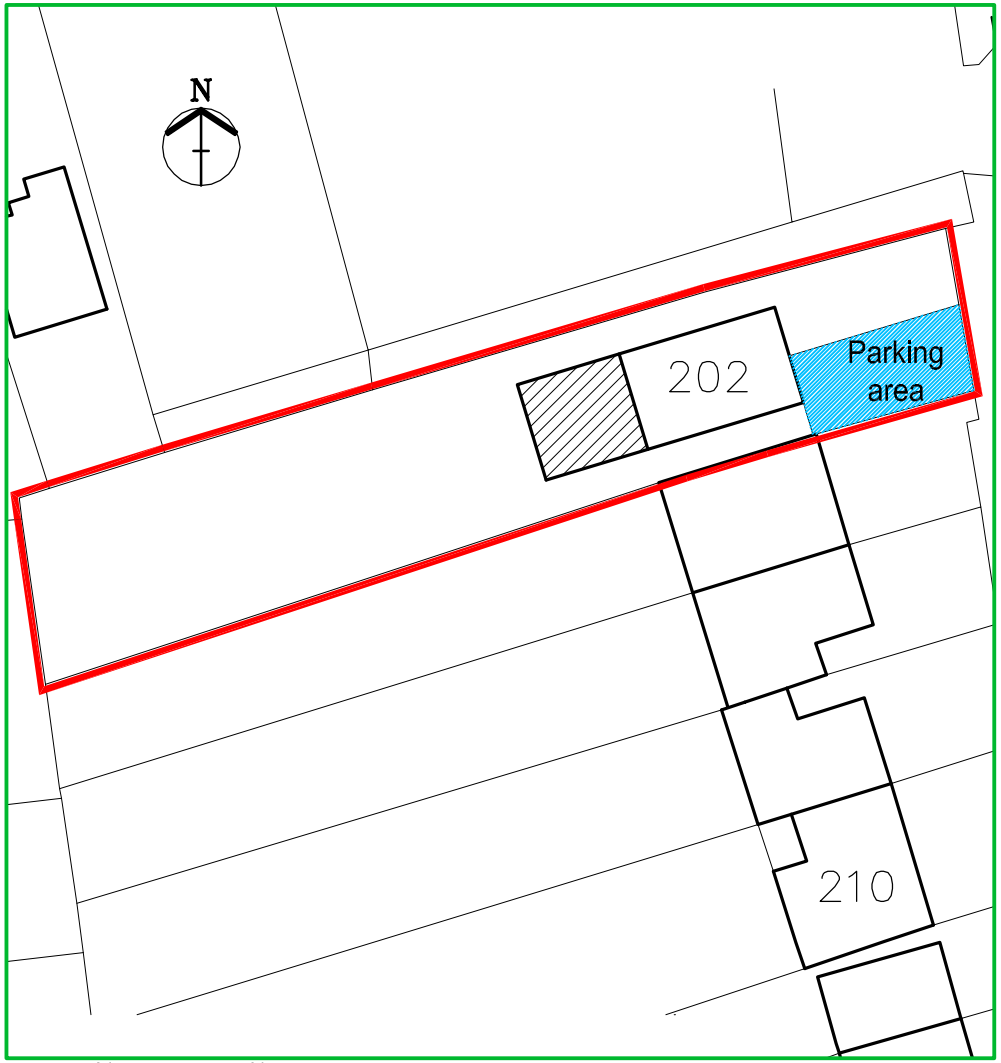

PROPOSED PARKING PLAN

0 1 2 3 4 5 10 15 20 30 40m

Scale 1:500

CLIENT Mr & Mrs Smith		A4 Sheet
PROJECT 202 LEICESTER ROAD, MARKFIELD LEICS., LE67 9RF		
PARKING PLAN		

scale 1:500	drawn JPP	drawing no. 5
job no. 1	date May 2011	rev. .
Tel (01530) 244583		