11/00723/FUL
NC OCPLAN

Elevation drawing of fencing 17 Blenheim Close.

Construction

Concrete Posts
Concrete gravel boards
wooden fence panels.

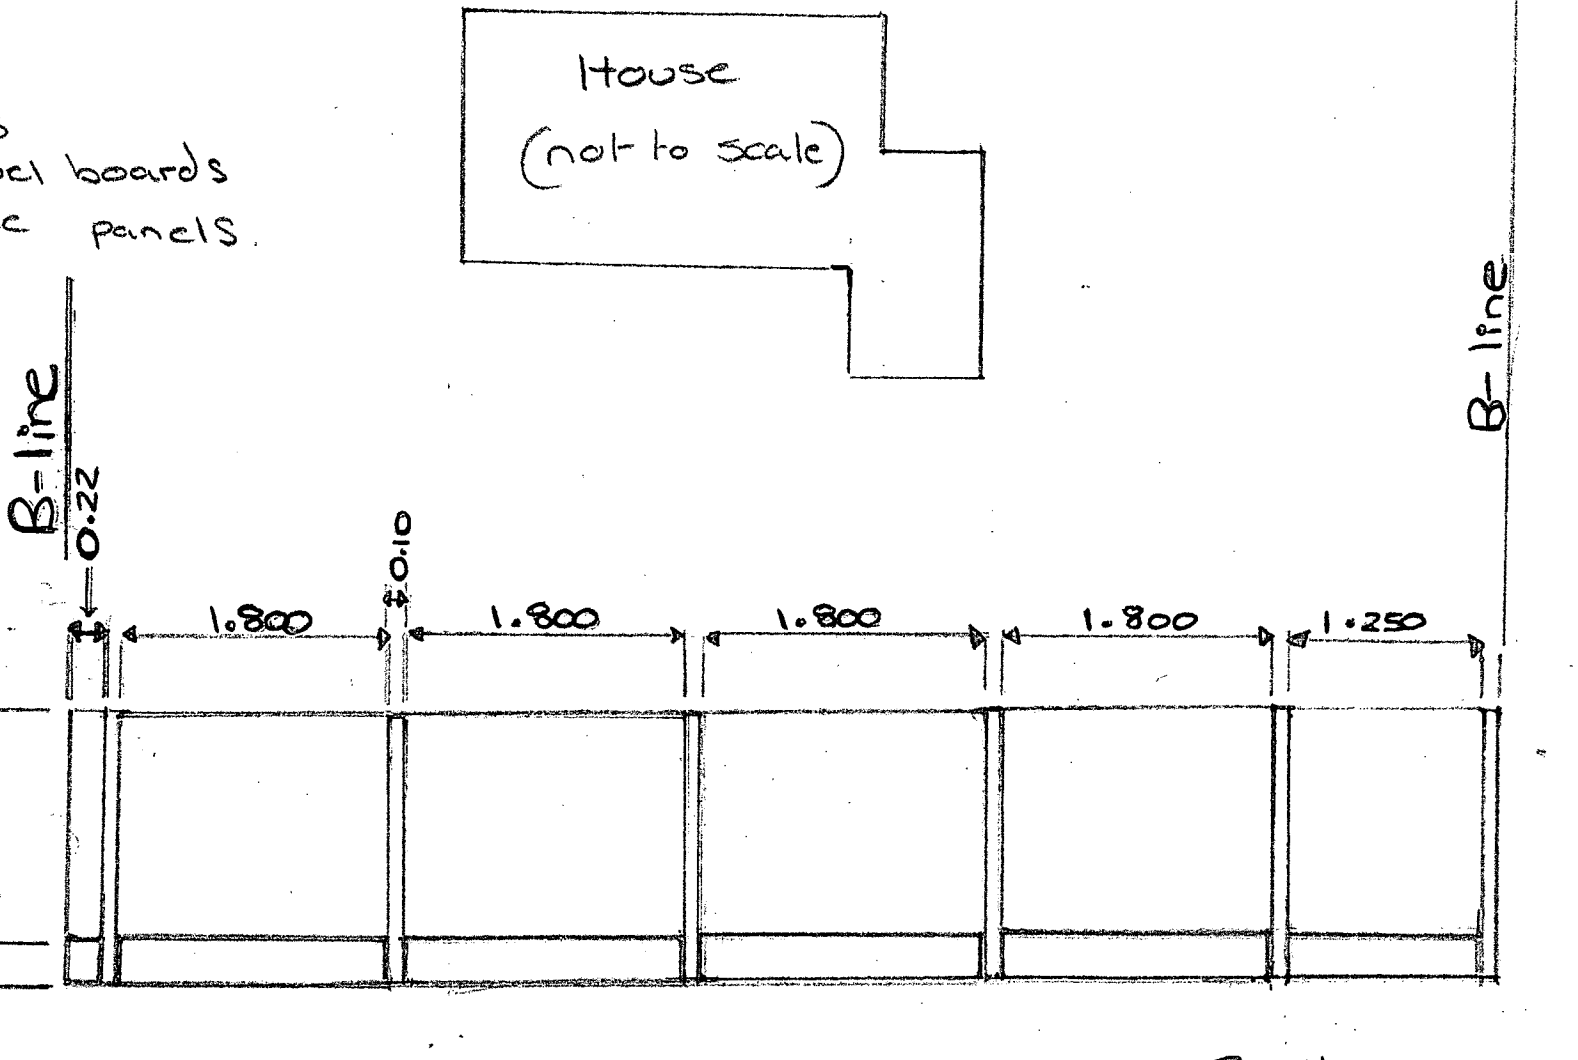

Scale 1:50

Dimensions in metres

SCANNED