08/00177/LBC

21 FEB 2008


DEVELOPMENT SERVICES

21 FEB 2008

RECEIVED

# Fomer Farm Main Street Shenton

## Site Location Plans

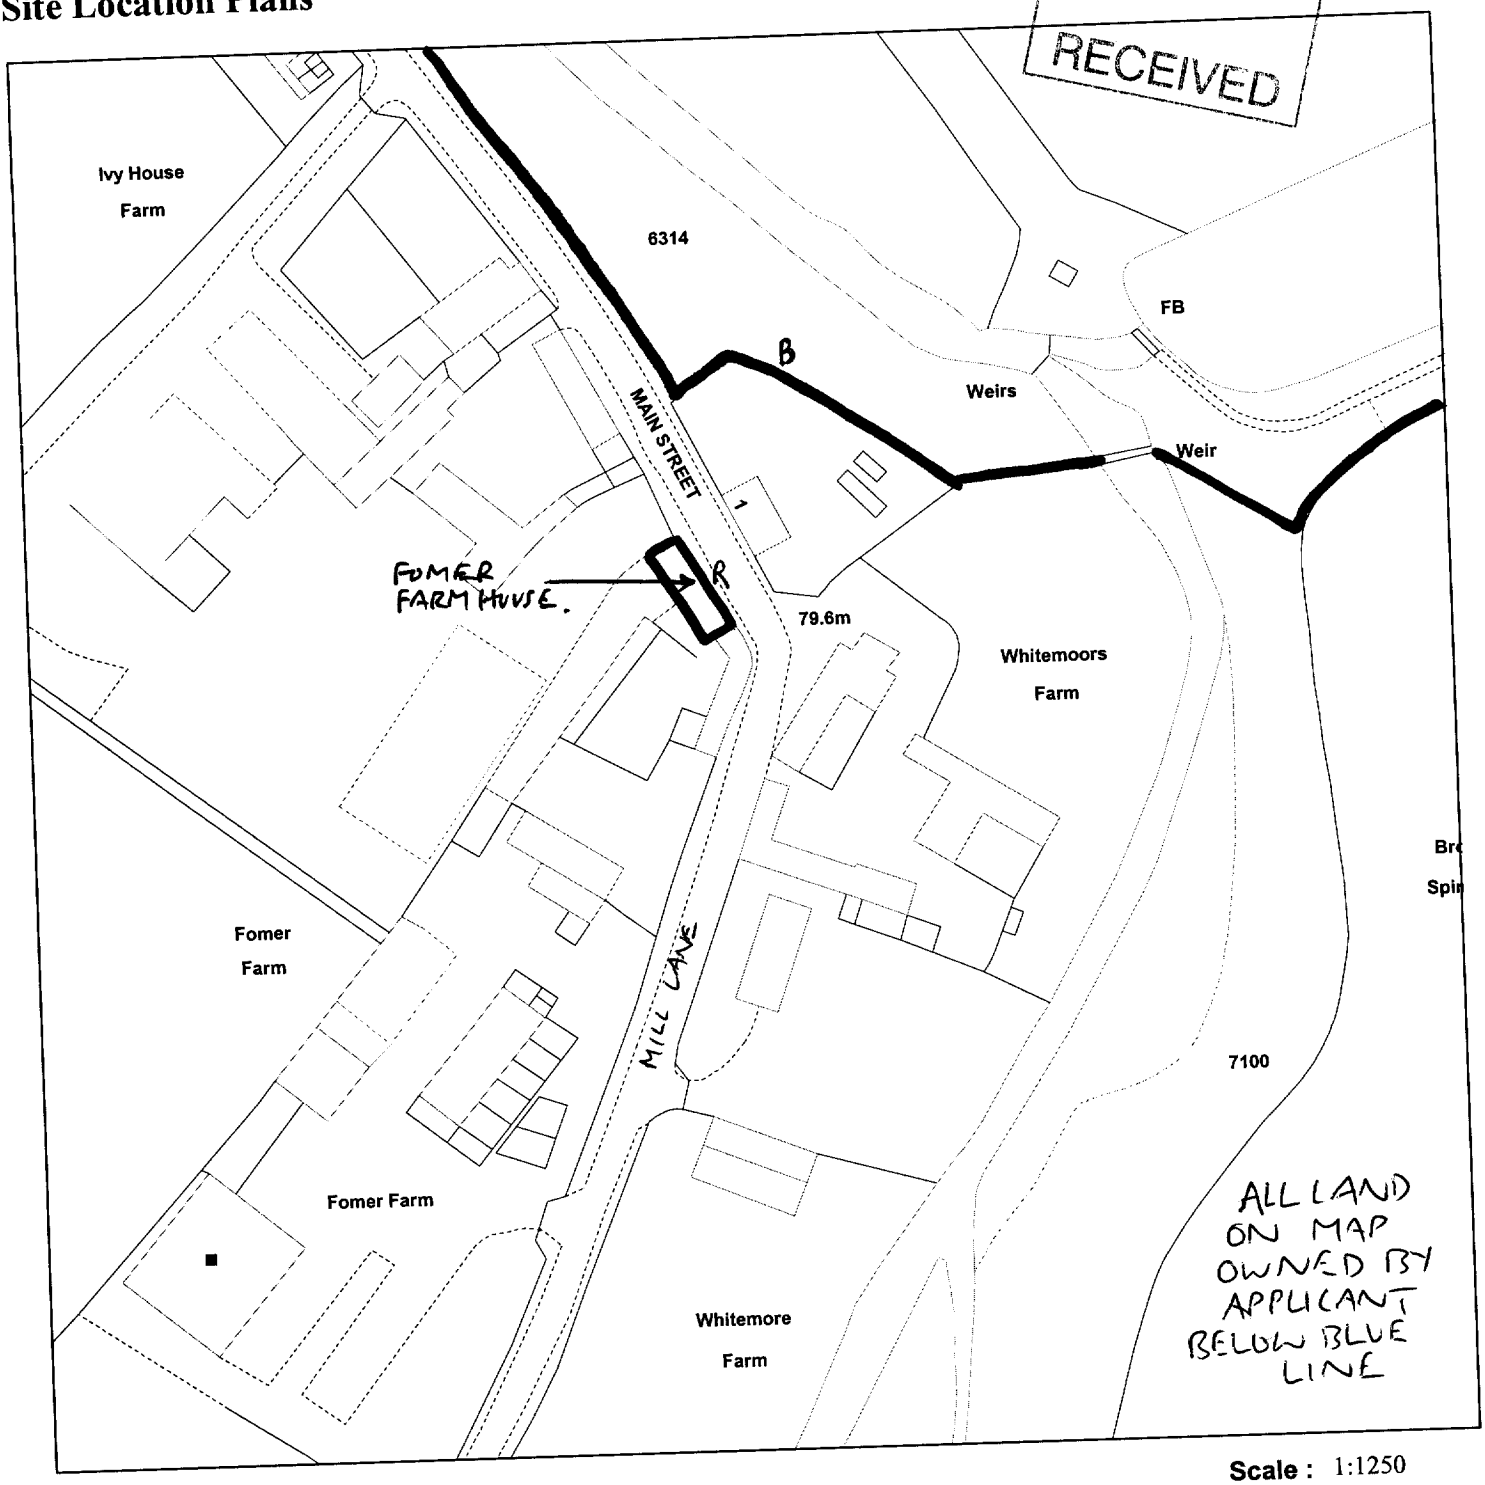


**Scale :** 1:1250

Reproduced from the Ordnance Survey map with the permission of the Controller of Her Majesty's Stationery Office © Crown Copyright 2000.

Unauthorised reproduction infringes Crown Copyright and may lead to prosecution or civil proceedings.

| | |
|---|---|
| **Organisation** | HBBC |
| **Department** | Devlopment & Culture |
| **Comments** | Do Not Copy |
| **Date** | 25 May 2007 |
| **SLA Number** | LA100018489 |

*Produced using ESRI (UK)'s MapExplorer 2.0 - **http://www.esriuk.com***