THIS DRAWING IS COPYRIGHT
DIMENSIONS ARE NOT TO BE SCALED FROM THIS DRAWING
ELECTRONIC DATA IS NOT TO BE AMENDED/DELETED WITHOUT AXON PERMISSION



GROUND FLOOR PLAN

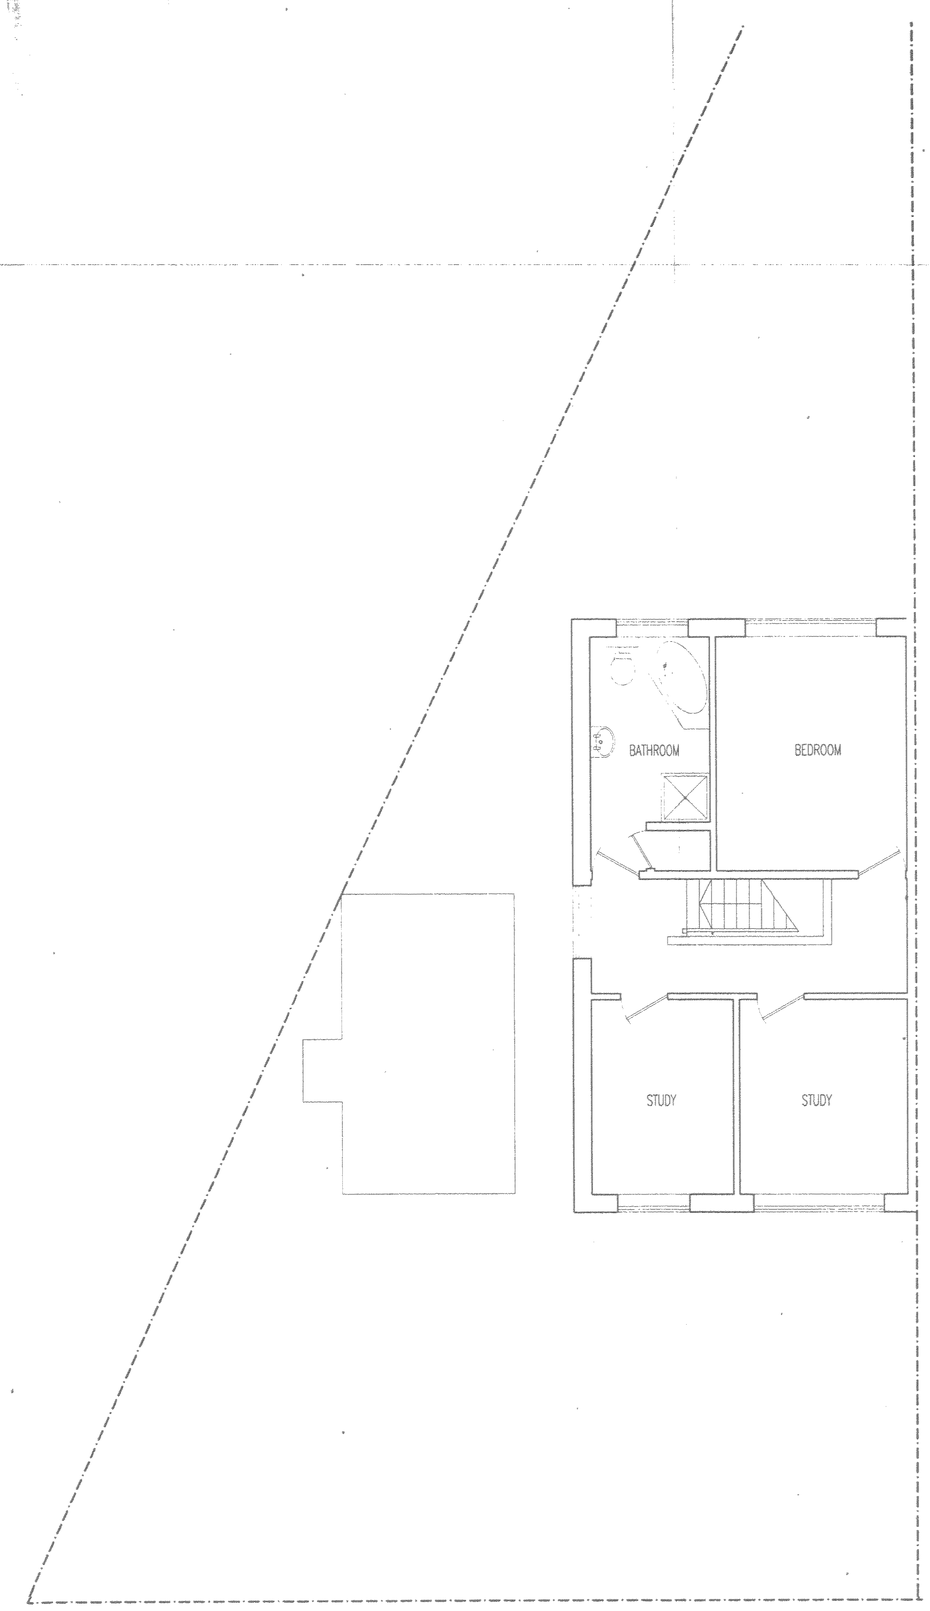

FIRST FLOOR PLAN

REV	DATE	INIT	DESCRIPTION
A	03-10-07	NJA	EXISTING TREES SHOWN ON PLAN

BECKETT ASSOCIATES
23A MOUNT ROAD, HINCKLEY,
LEICESTERSHIRE, LE10 1AD
T/F : 01455 633556
M : 07929 309908

DEVELOPMENT SERVICES
- 4 OCT 2007
RECEIVED

CLIENT: Mr & Mrs Finnemore	
PROJECT: Proposed Residential Extension 31 Charnwood Road Barwell, Lecestershire, LE9 8FL	DRAWN: NJA CHECKED: CB
STATUS: Existing	DATE: 14-05-07
DRAWING: Floor Plans	SCALE: 1:50@A1
DRAWING No: 07/823 - 5001	REVISION: A

07/01032/FUL