DO NOT SCALE FROM THIS DRAWING
Copyright reserved

Number	Date	Revision
--	--	--

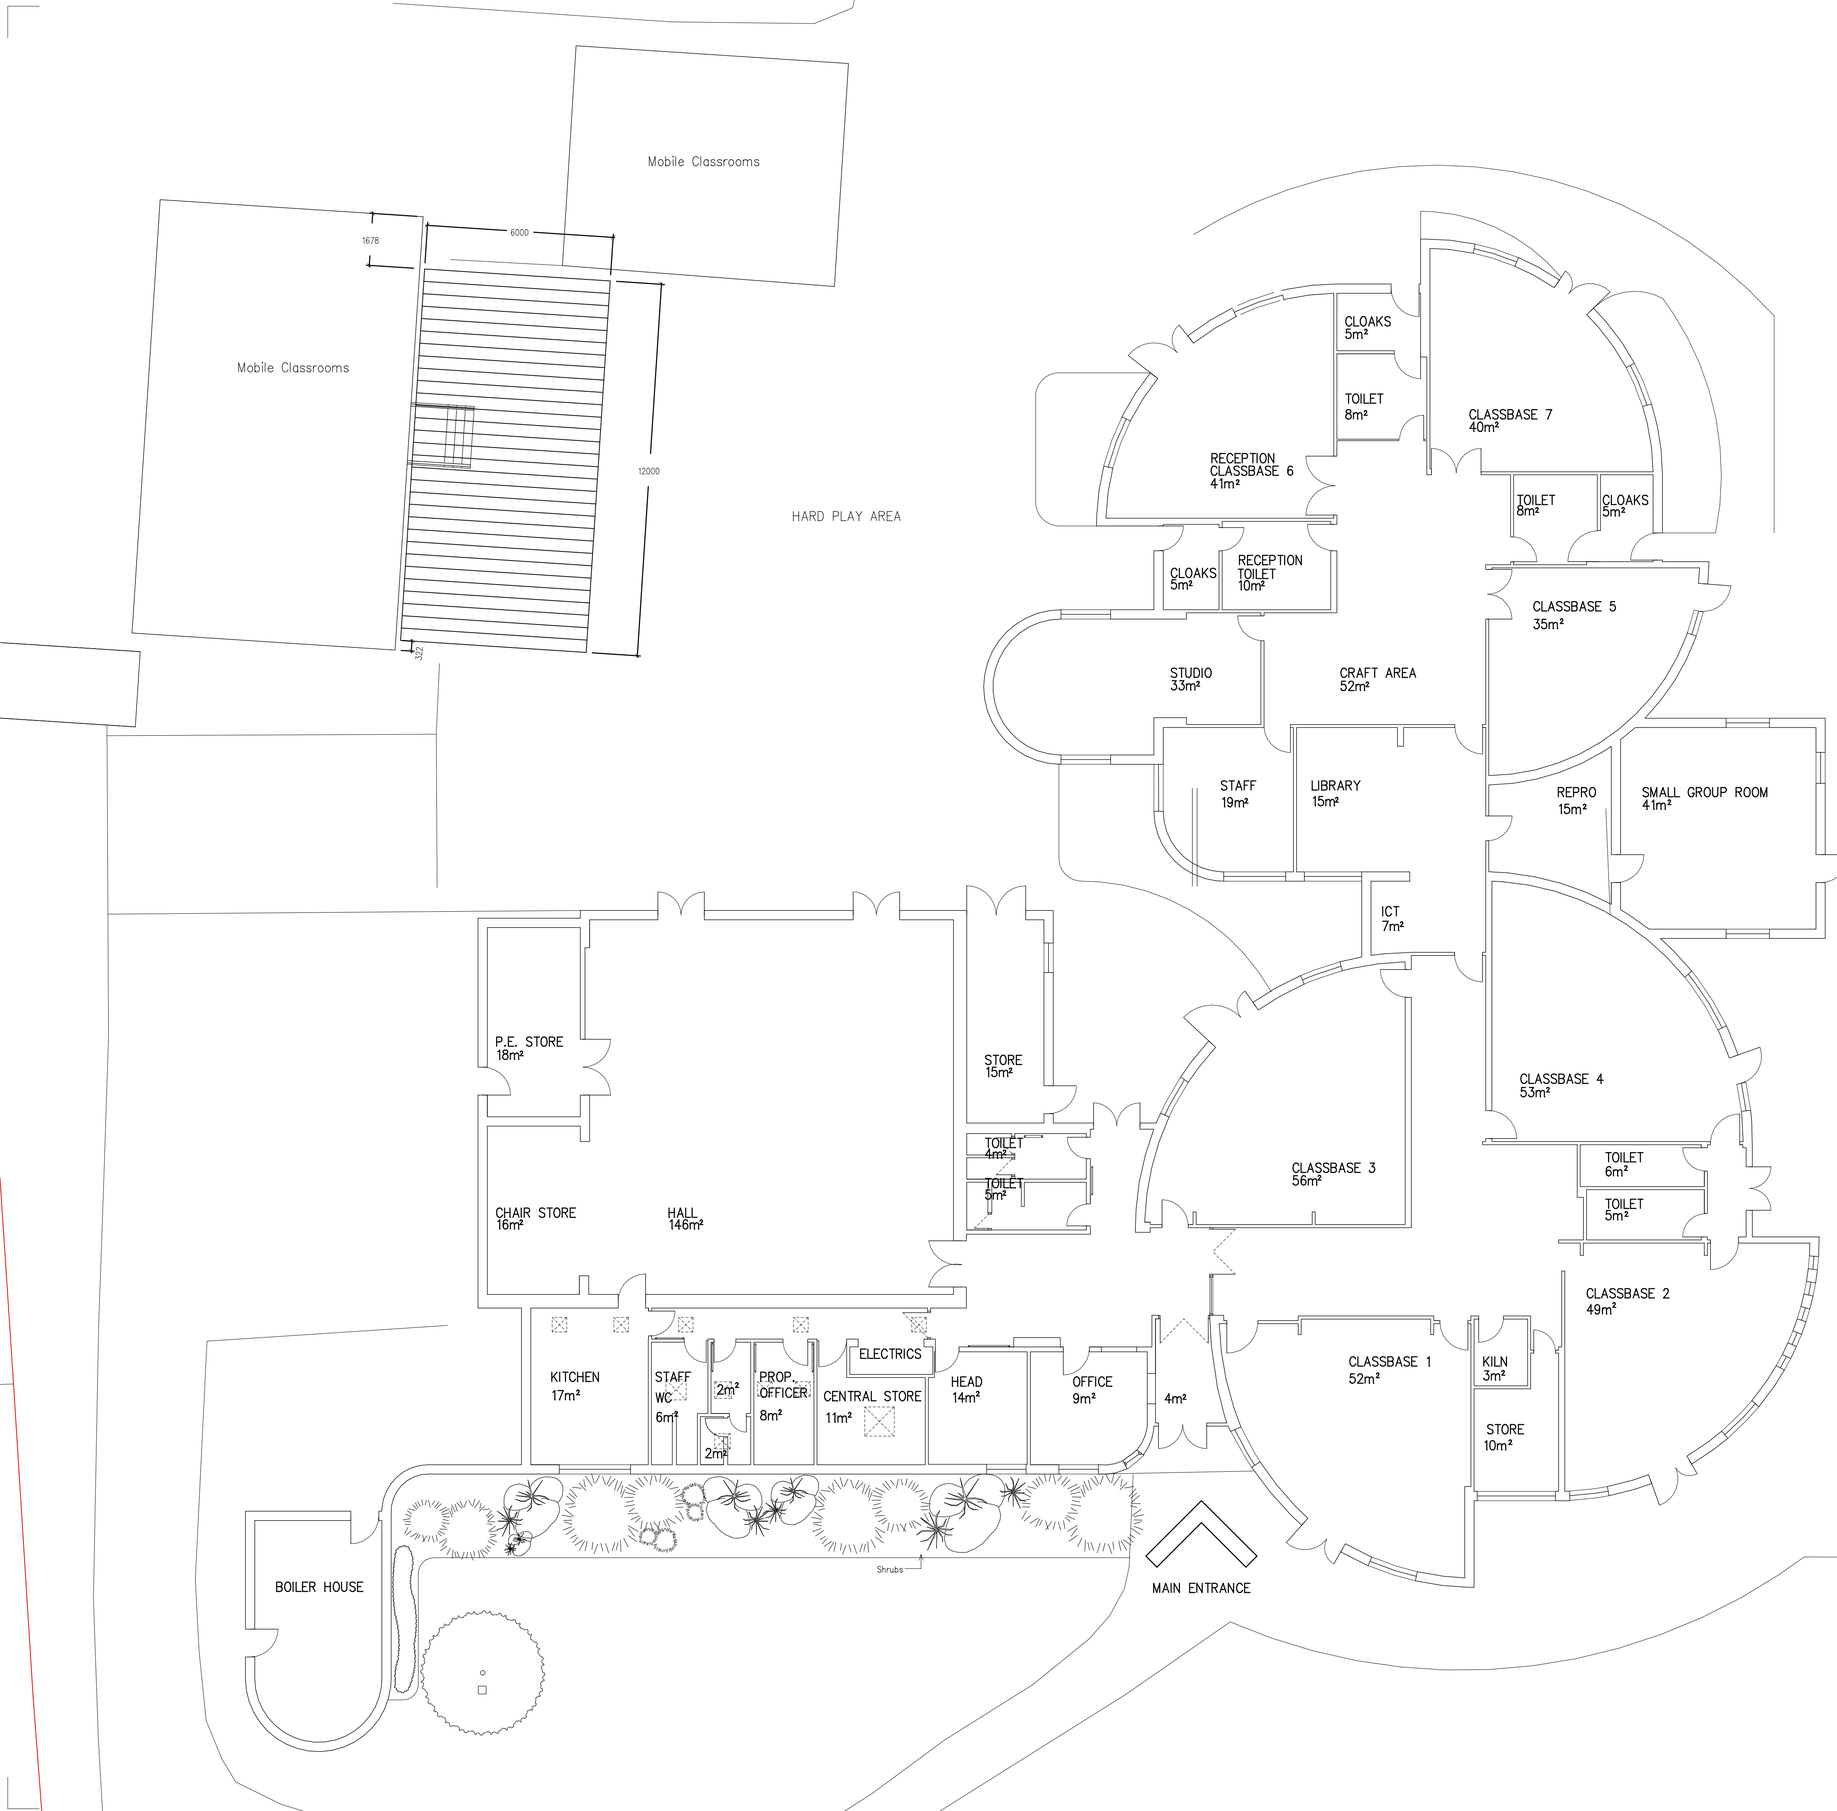

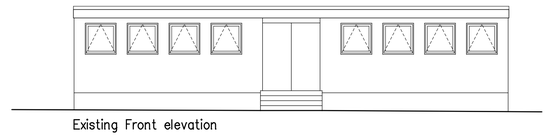
Existing Front elevation

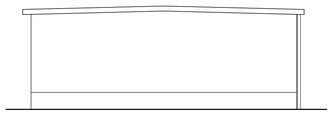
Existing Side elevation

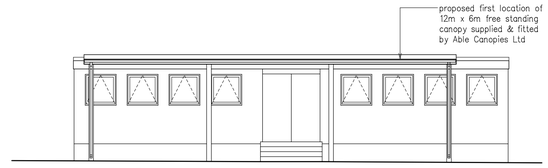

Proposed Front elevation

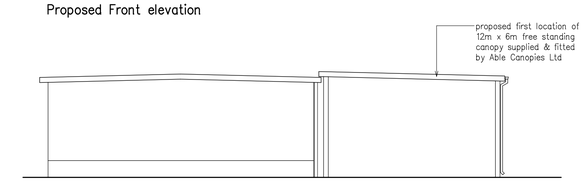

Proposed Side elevation

PRELIMINARY

YMD boon ltd
York House, Fernie Road, Market Harborough, LE16 7PH
Tel: 01858 464 482 Fax: 01858 467 604 Email: enquiries@ymdboon.co.uk

Job Title

ST. PETER'S C of E PRIMARY SCHOOL, MARKET BOSWORTH

Scale	Date	Drawn By
1: 100 @ A1	JAN '09	DJH

Drawing Number

Proposed Covered Play

J0682-30

N:\Spirit 12\St. Peter's, Market Bosworth\J0682 Covered Play ISSUE : 09/01/09