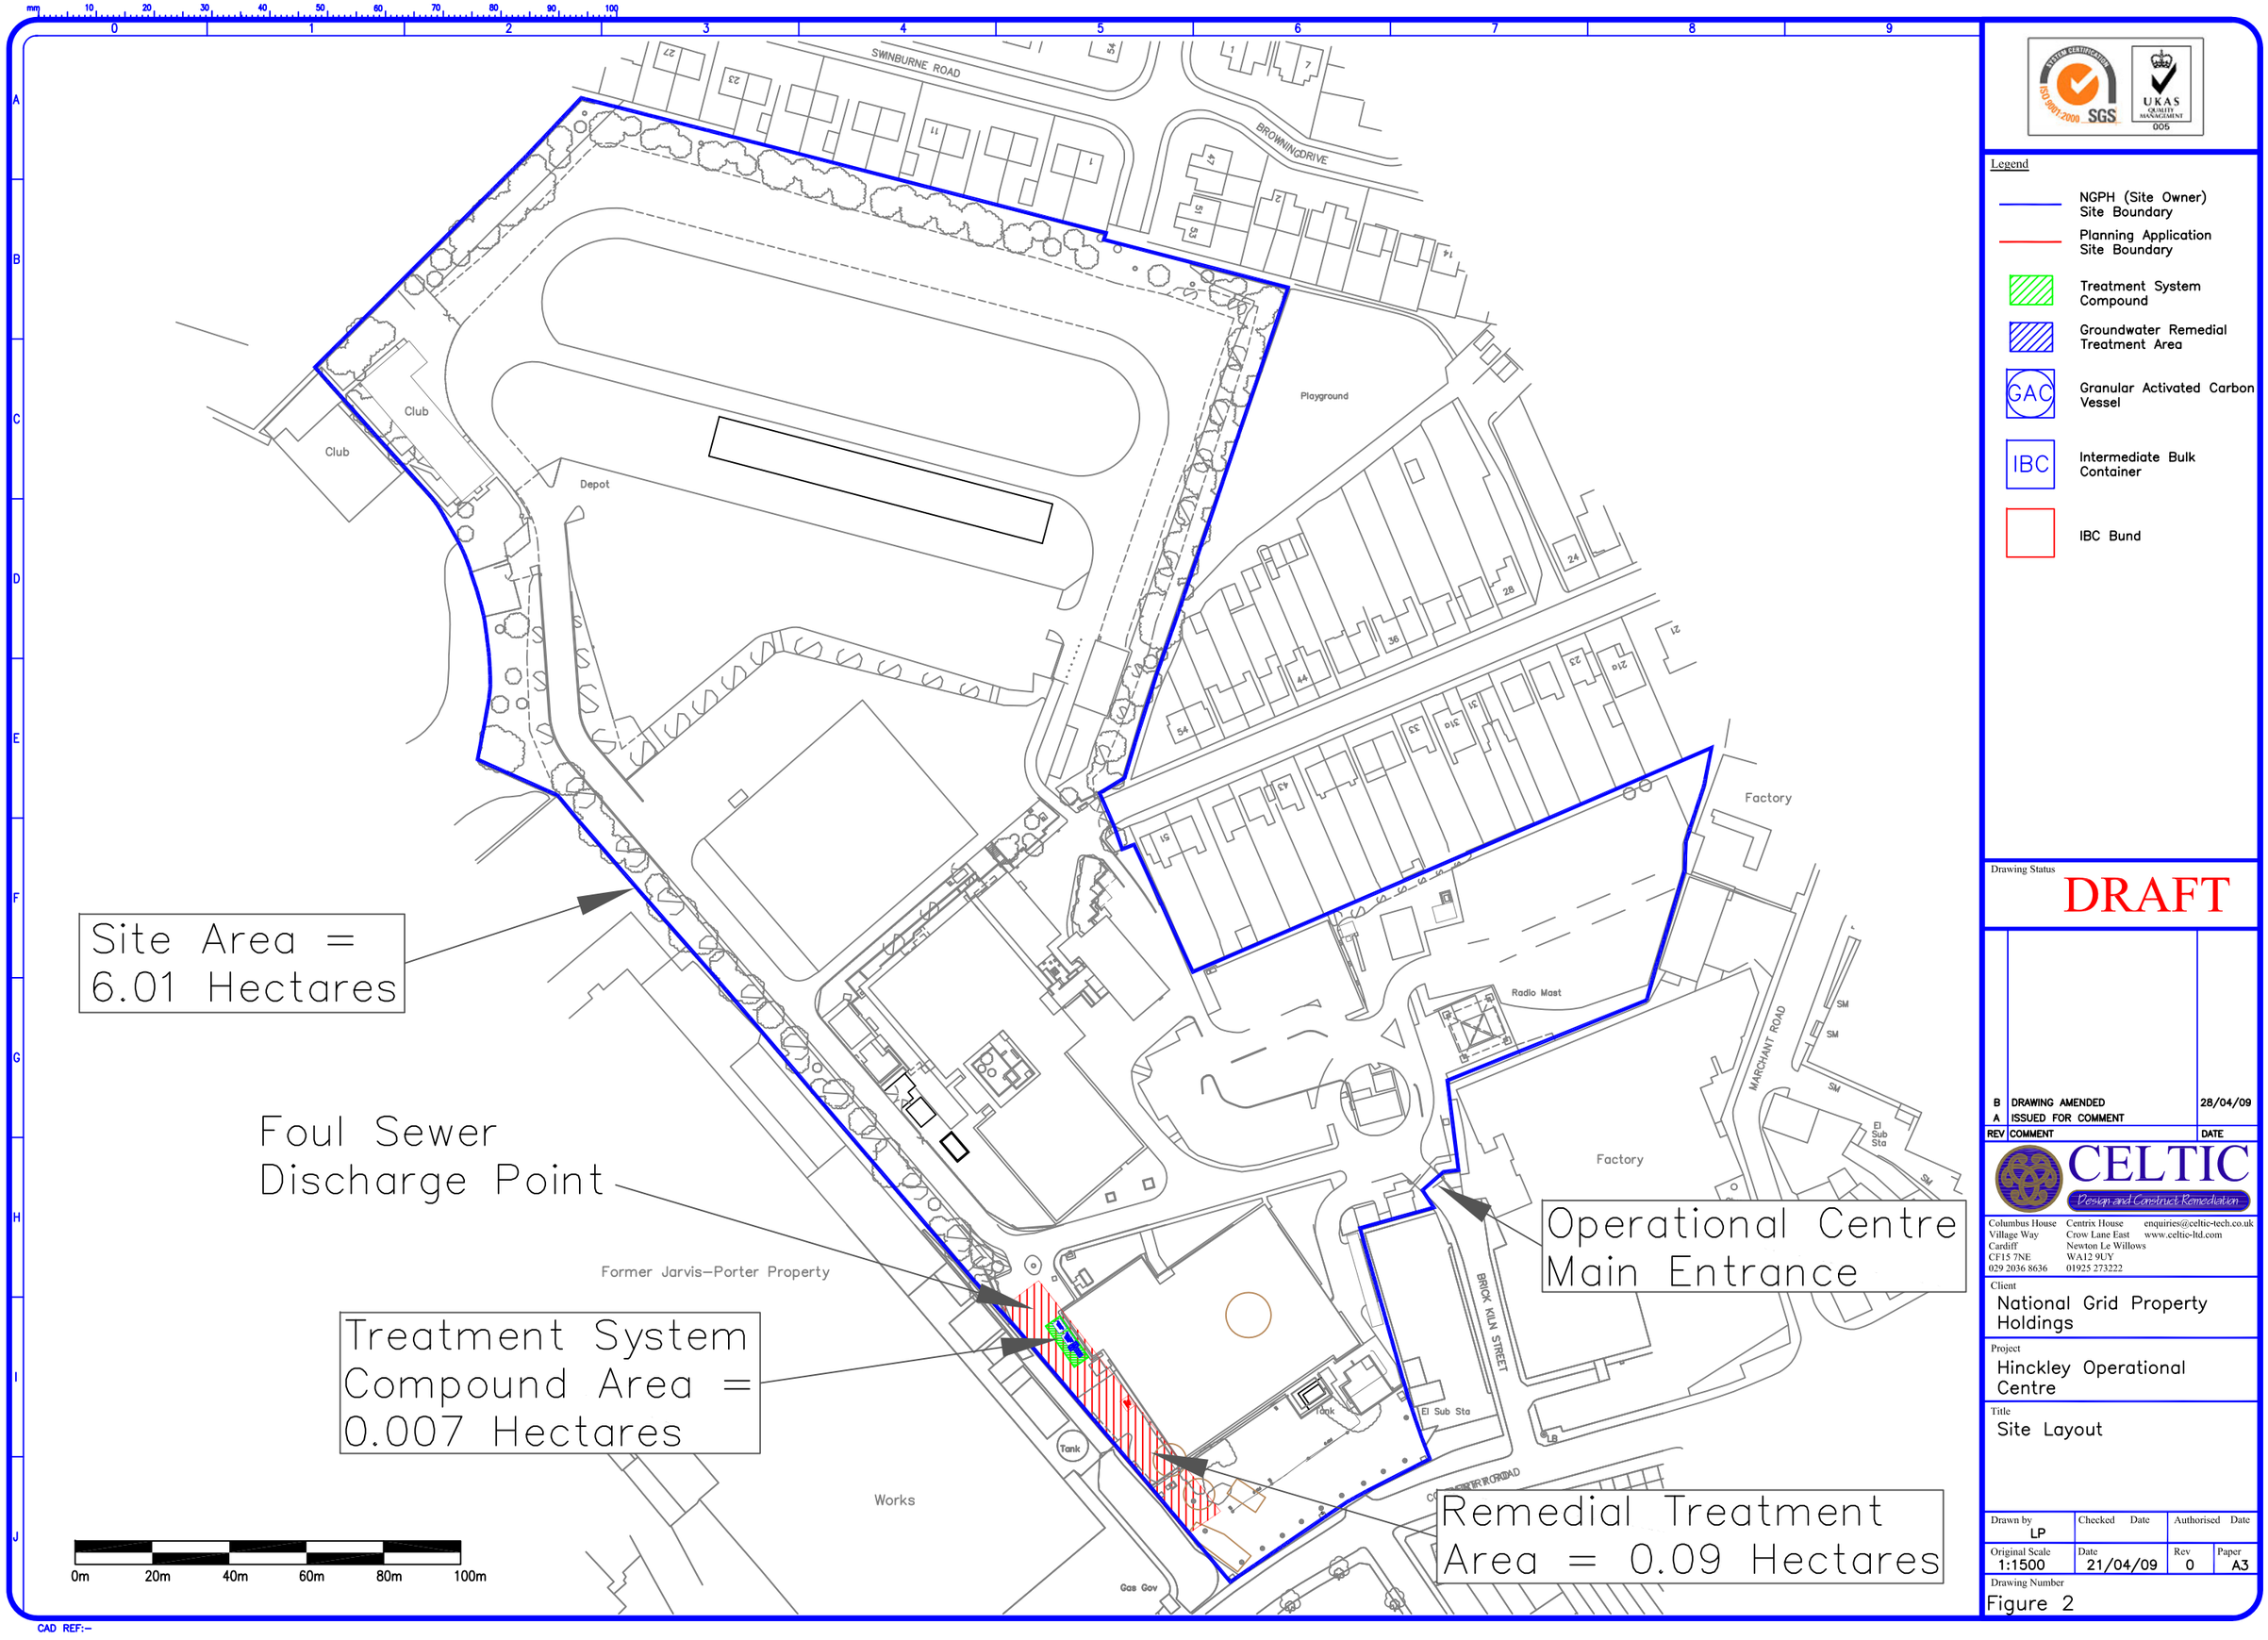


Legend

- NGPH (Site Owner) Site Boundary
- Planning Application Site Boundary
- Treatment System Compound
- Groundwater Remedial Treatment Area
- GAC — Granular Activated Carbon Vessel
- IBC — Intermediate Bulk Container
- IBC Bund

Drawing Status: DRAFT

REV	COMMENT	DATE
B	DRAWING AMENDED	28/04/09
A	ISSUED FOR COMMENT	

CELTIC — Design and Construct Remediation

Columbus House, Village Way, Cardiff, CF15 7NE, 029 2036 8636
Centrix House, Crow Lane East, Newton Le Willows, WA12 9UY, 01925 273222
enquiries@celtic-tech.co.uk, www.celtic-ltd.com

Client: National Grid Property Holdings

Project: Hinckley Operational Centre

Title: Site Layout

Drawn by	Checked	Date	Authorised	Date
LP				

Original Scale	Date	Rev	Paper
1:1500	21/04/09	0	A3

Drawing Number: Figure 2

CAD REF:-