

THIS DRAWING IS COPYRIGHT
DIMENSIONS ARE NOT TO BE SCALED FROM THIS DRAWING
ELECTRONIC DATA IS NOT TO BE AMENDED/DELETED WITHOUT AXONBECKETT PERMISSION


REV	DATE	INIT	DESCRIPTION
A	27-01-10	NJA	FLOOR & GROUND LEVELS ADDED

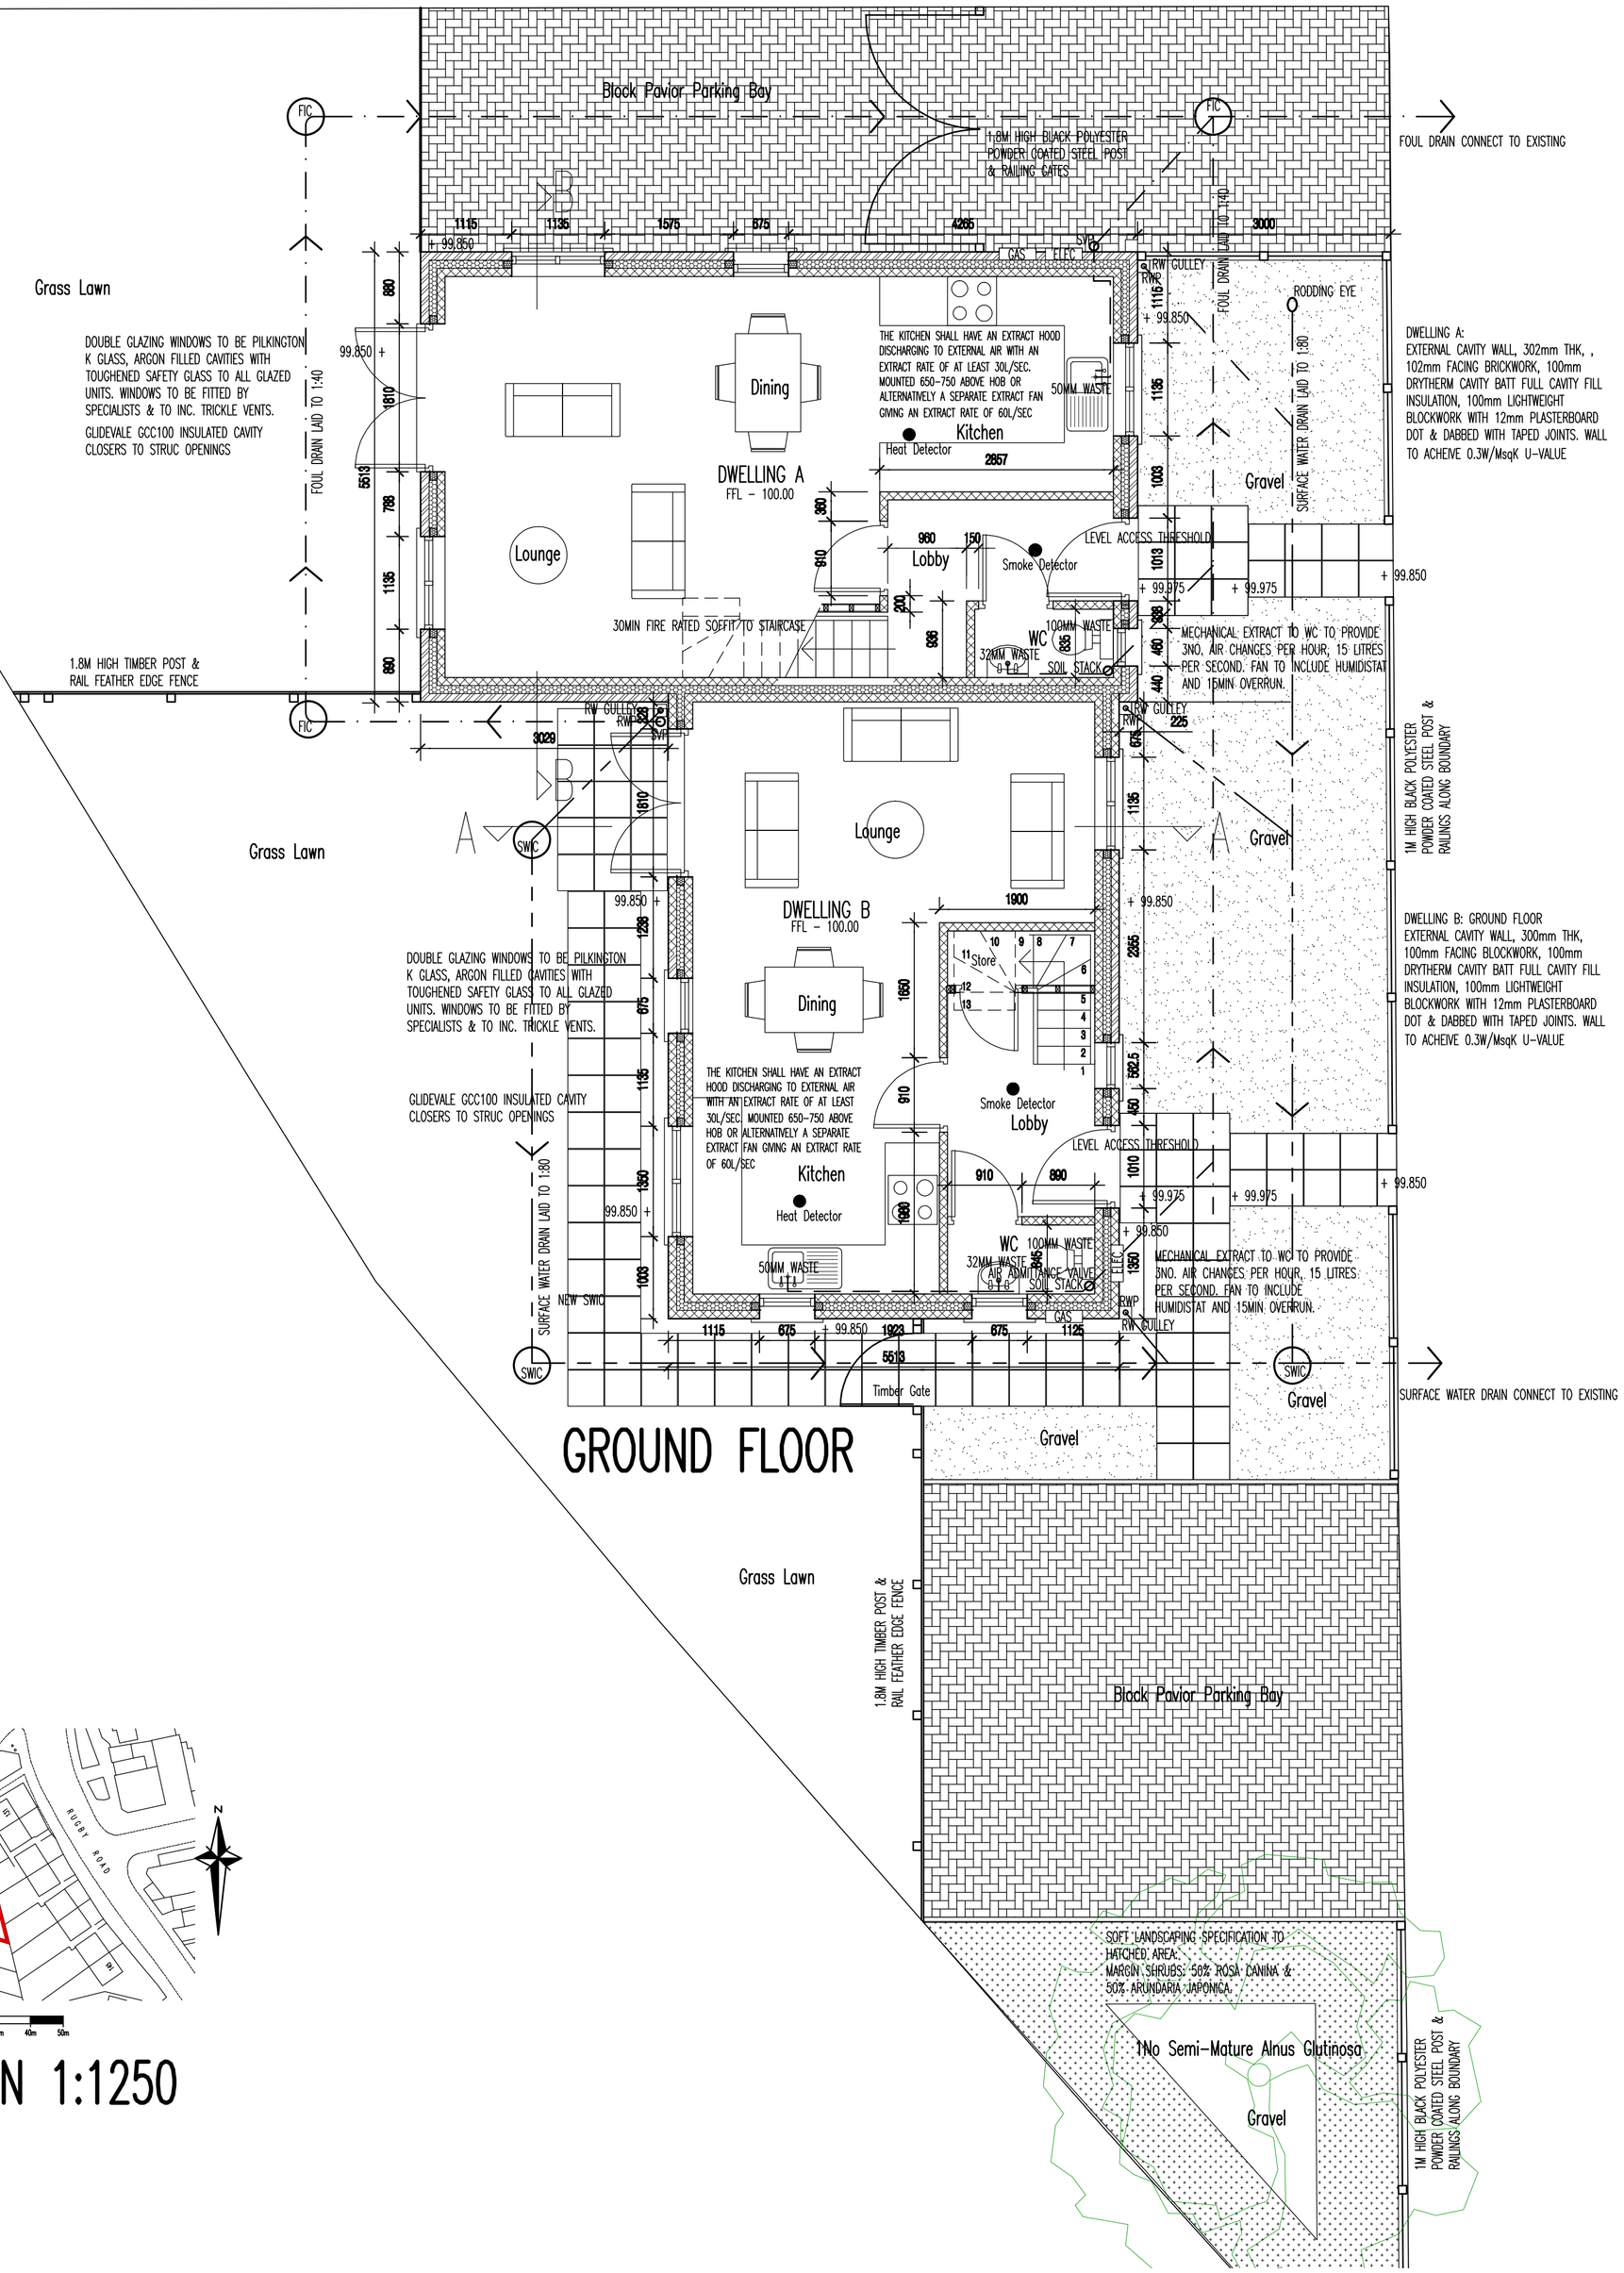

GROUND FLOOR

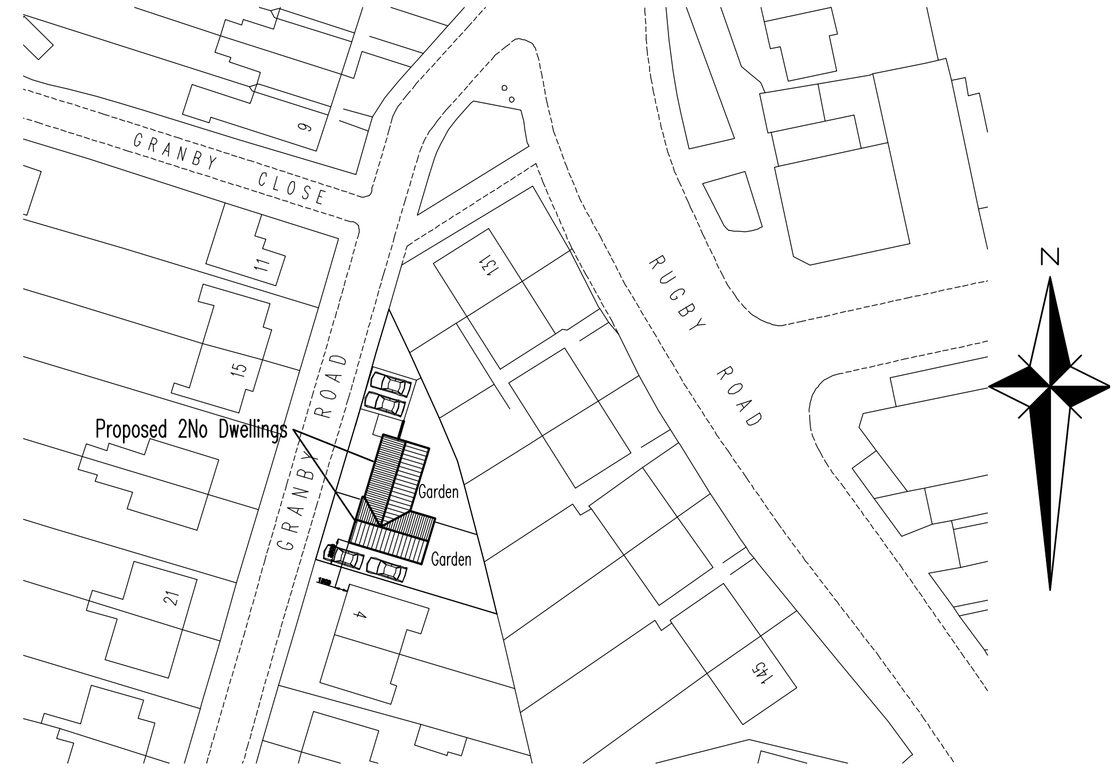

BLOCK PLAN 1:500

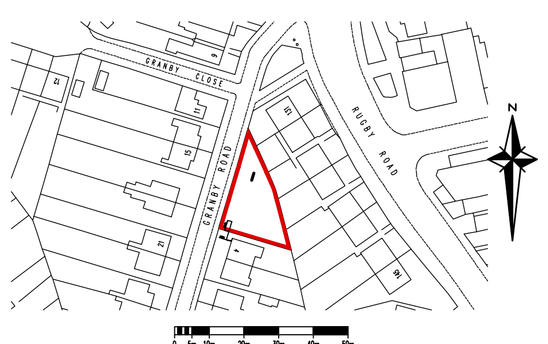

LOCATION PLAN 1:1250

DISCLAIMLER NOTES:

DRAWING SUBJECT TO FOLLOWING CONDITION

SITE LEVEL SURVEY

CONFIRMATION OF LEGAL BOUNDARY & EASEMENTS
GROUND INVESTIGATION BY OTHERS
FLOOD RISK ASSESMENT
PARTY WALL ACT 1996

AXONBECKETT
ARCHITECTS
MASTERPLANNERS
W5 The Quarters, 65 Druid St,
Hinckley, Leicestershire,
LE10 1QG, England
T: 01455 633556
F: 01455 233773
E: mail@axon-beckett.com
W: www.axon-beckett.com
RIBA Chartered Practice

CLIENT
Eddie O'Shea

PROJECT
Proposed Houses
Granby Road
Hinckley

STATUS	DATE	
Building Regs	15-01-10	
DRAWN	CHECKED	SCALE
dja	nja	1:50

DRAWING
Proposed Ground Floor Plan

DRAWING No.	REVISION
09949-CN01	A