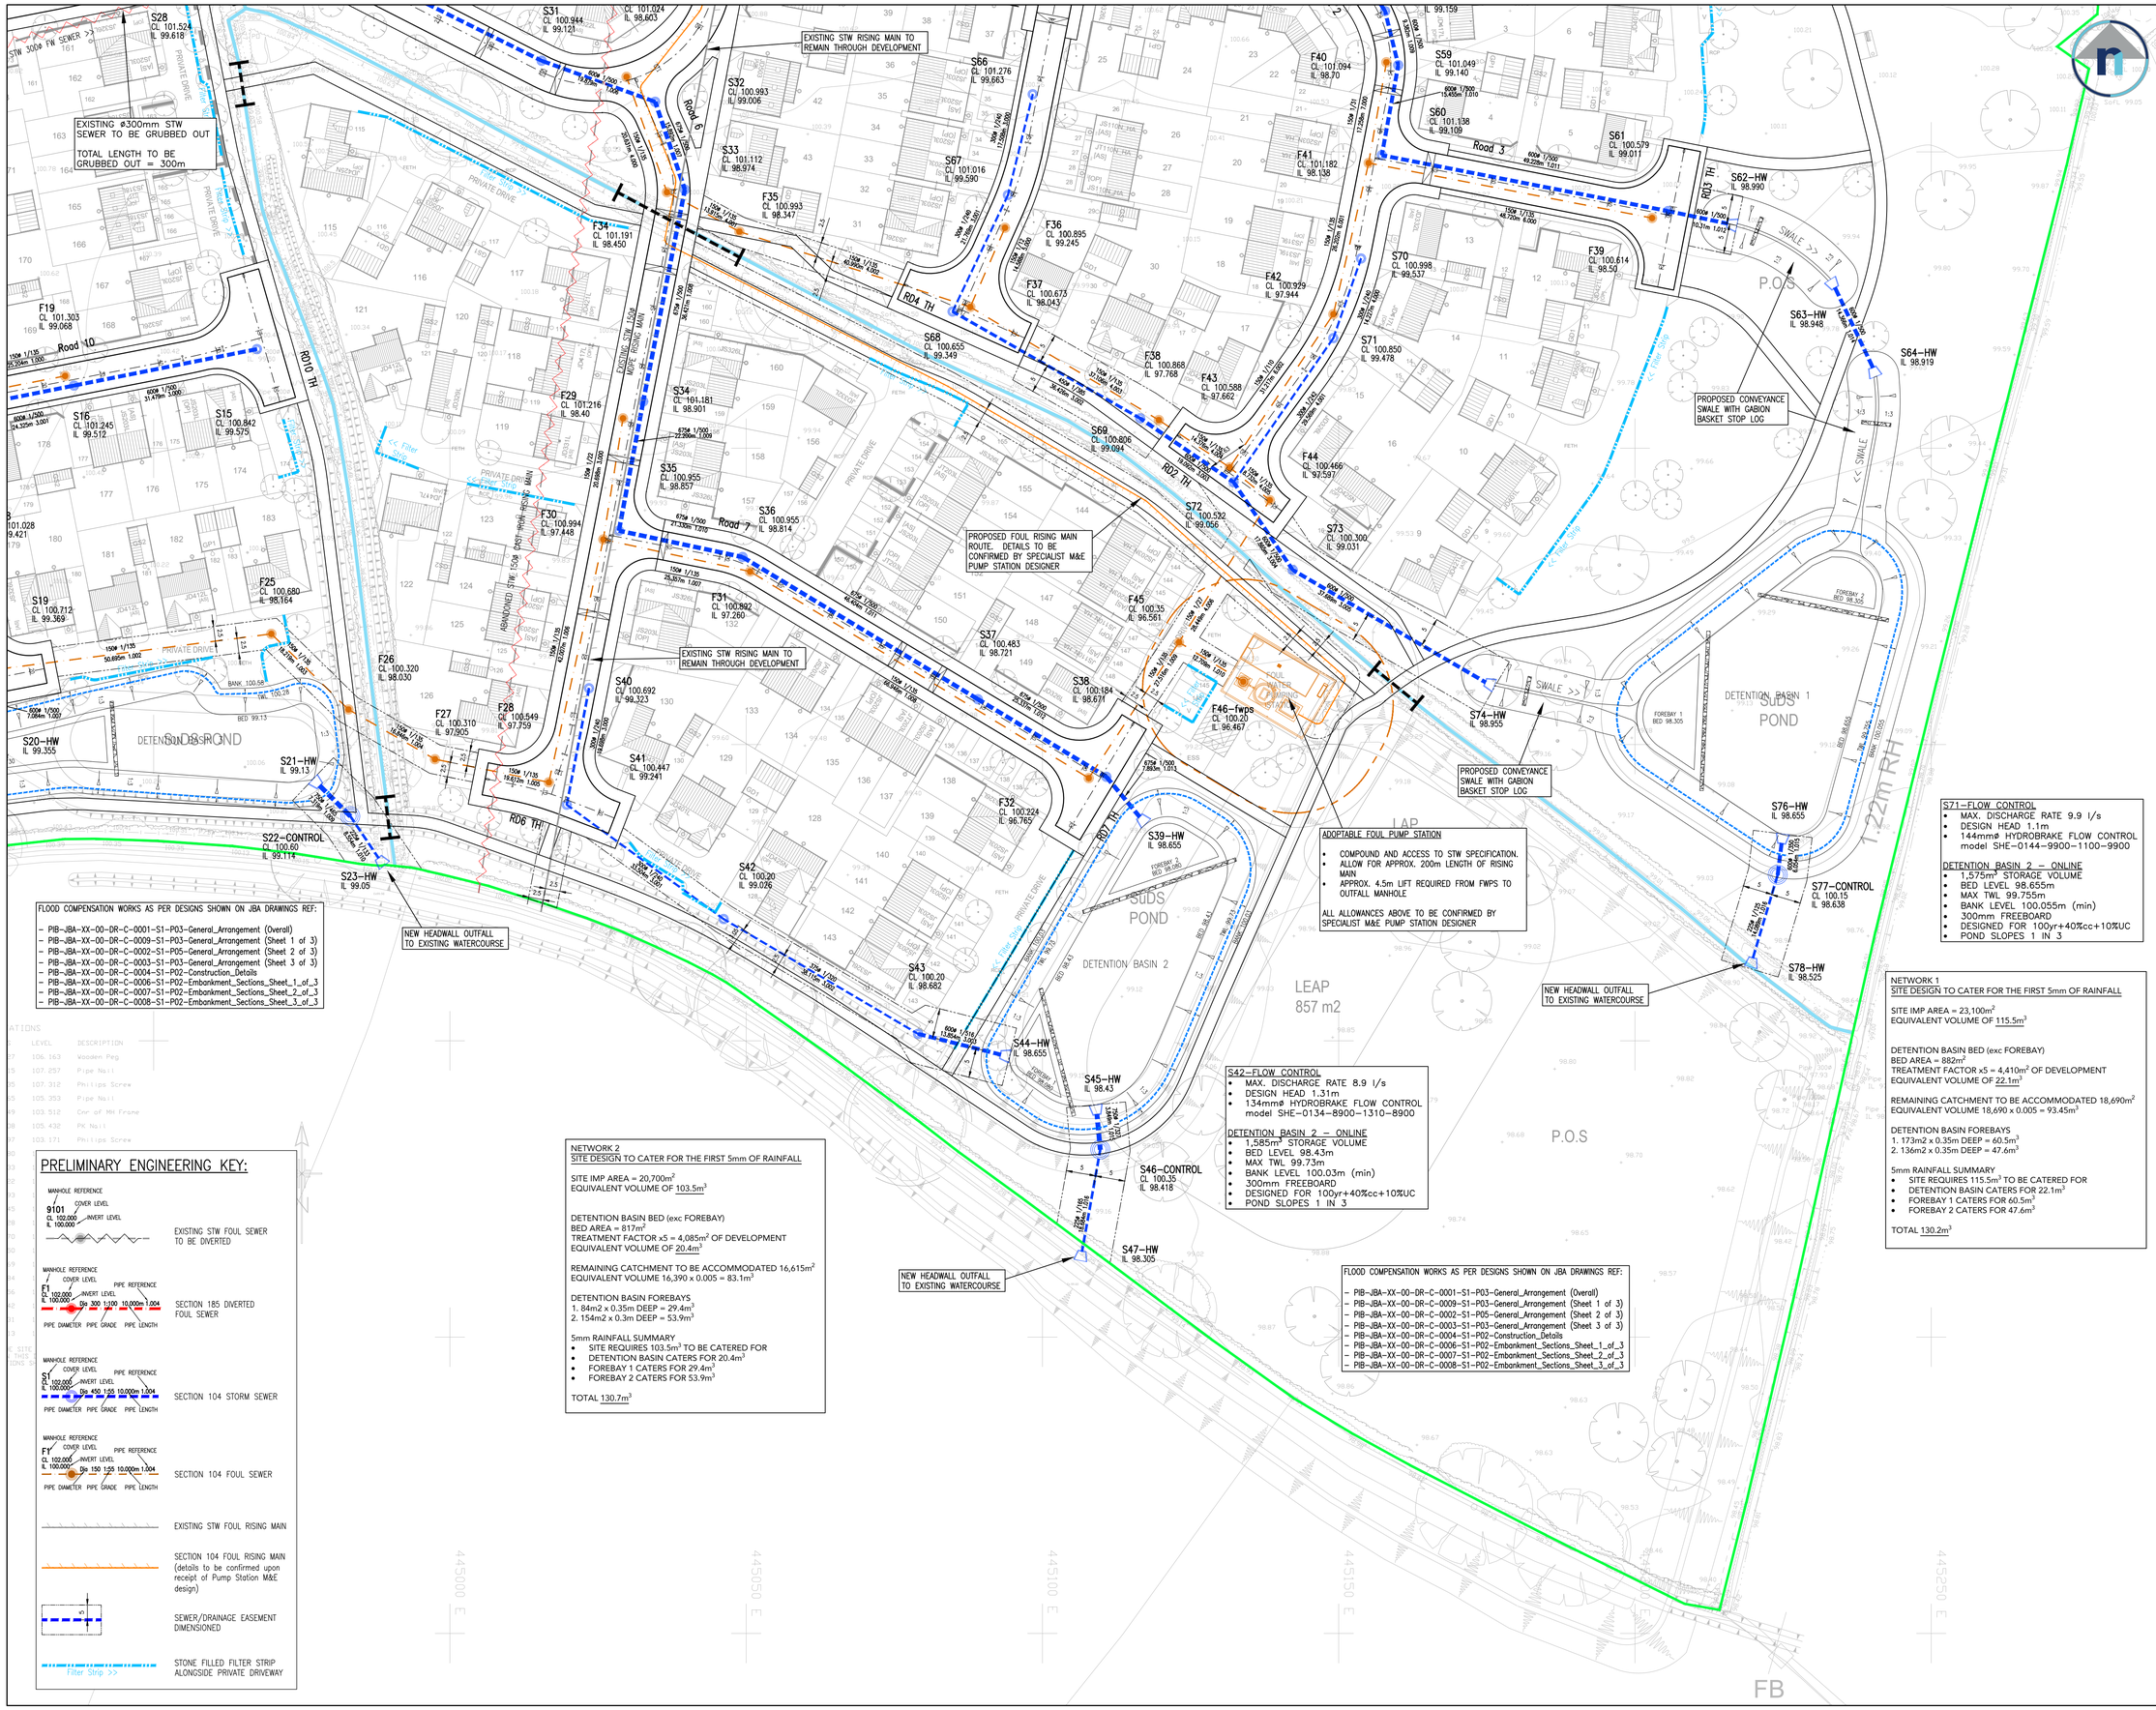


PRELIMINARY ENGINEERING KEY:

- EXISTING STW FOUL SEWER TO BE DIVERTED
- SECTION 185 DIVERTED FOUL SEWER
- SECTION 104 STORM SEWER
- SECTION 104 FOUL SEWER
- EXISTING STW FOUL RISING MAIN
- SECTION 104 FOUL RISING MAIN (details to be confirmed upon receipt of Pump Station M&E design)
- SEWER/DRAINAGE EASEMENT DIMENSIONED
- STONE FILLED FILTER STRIP ALONGSIDE PRIVATE DRIVEWAY

PRELIMINARY ENGINEERING: General Notes.

1. Do not scale this drawing. If in doubt, ask.
2. This drawing is to be used for preliminary appraisal of proposed works only. It is not intended for construction use.
3. This drawing is to be read in conjunction with all other relevant Engineers, Architects and specialist design drawings and details.
4. All dimensions are in metres unless noted otherwise. All levels are in metres unless noted otherwise.
5. Highway design shown is indicative only and subject to Housing layout confirmation, planning approval and Section 38/278 technical approval.
6. Drainage design shown is indicative only and subject to Housing layout confirmation, planning approval and Section 104 technical approval.

NOTE: THIS DRAWING IS INTENDED FOR PLANNING PURPOSES ONLY

REV	DESCRIPTION	DATE	INITIAL
B	JBA FLOOD MODELLING AND NETWORK 2 BALANCING POND UPDATED.	08.10.26	SC
A	ENGINEERING DESIGN UPDATED TO INCLUDE ADDITIONAL SUDS. DRAWING REFERENCE NUMBER CORRECTED.	28.07.26	SC

ridehalgh nicholls consulting engineers
T 01164 829032
E contact@ridnic.co.uk W www.ridnic.co.uk
A 4 Pear Tree Business Park, Desford Lane, Ratby, LE6 0PG
Company registration number: 10827228

CLIENT
Jelson HOMES

PROJECT
PROPOSED RESIDENTIAL DEVELOPMENT AT
SAPCOTE ROAD, BURBAGE SOUTH SITE

TITLE
DRAINAGE GENERAL ARRANGEMENT PLAN
SHEET 2 OF 3

DRAWN	DATE	PURPOSE OF ISSUE
SC	29-06-26	■ PRELIMINARY
SCALE 1/500	SIZE A1	☐ APPROVAL ☐ CONSTRUCTION

DWG NO. E409-00-22 REV. B