MR AND MRS HUGHES - 1A MAIN STREET, THORNTON

SOLAR PANELS ADDITIONS TO ROOF



south west elevation



south east elevation

EXISTING ELEVATIONS 1:100



north east elevation

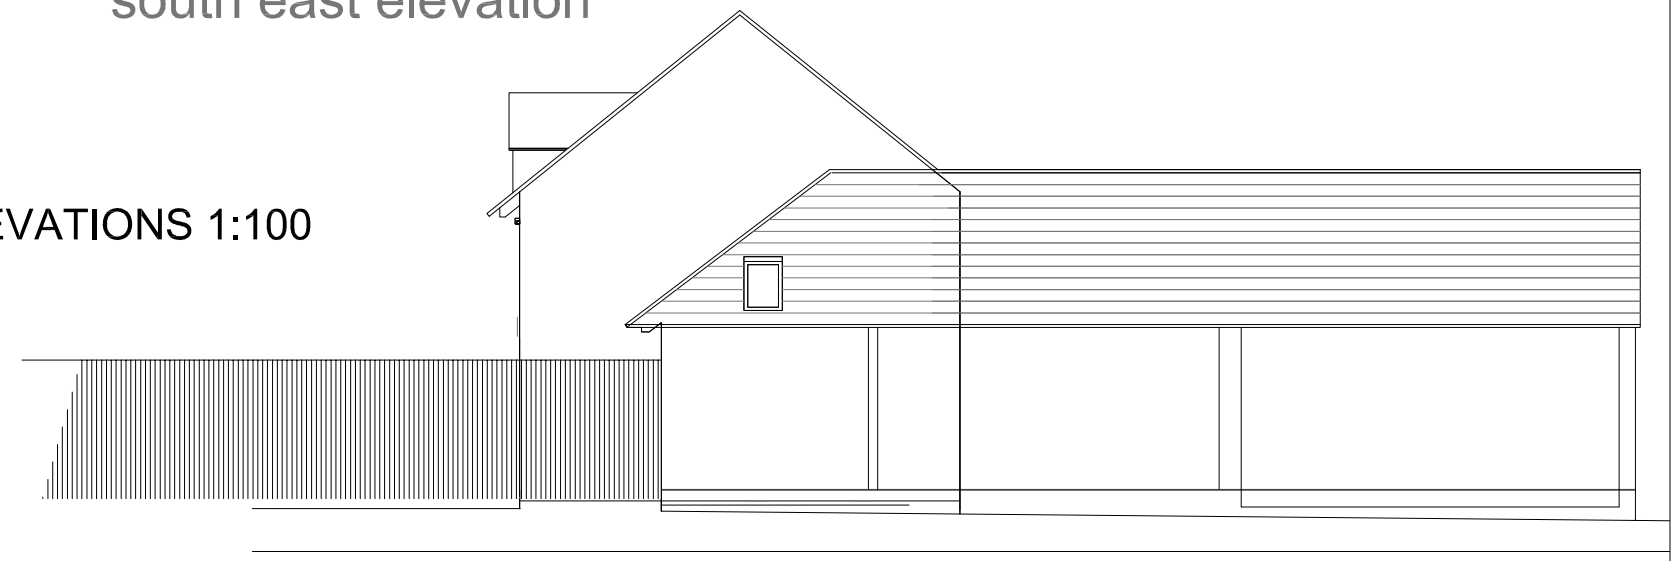

north west elevation

EXISTING FLOOR PLANS 1:200

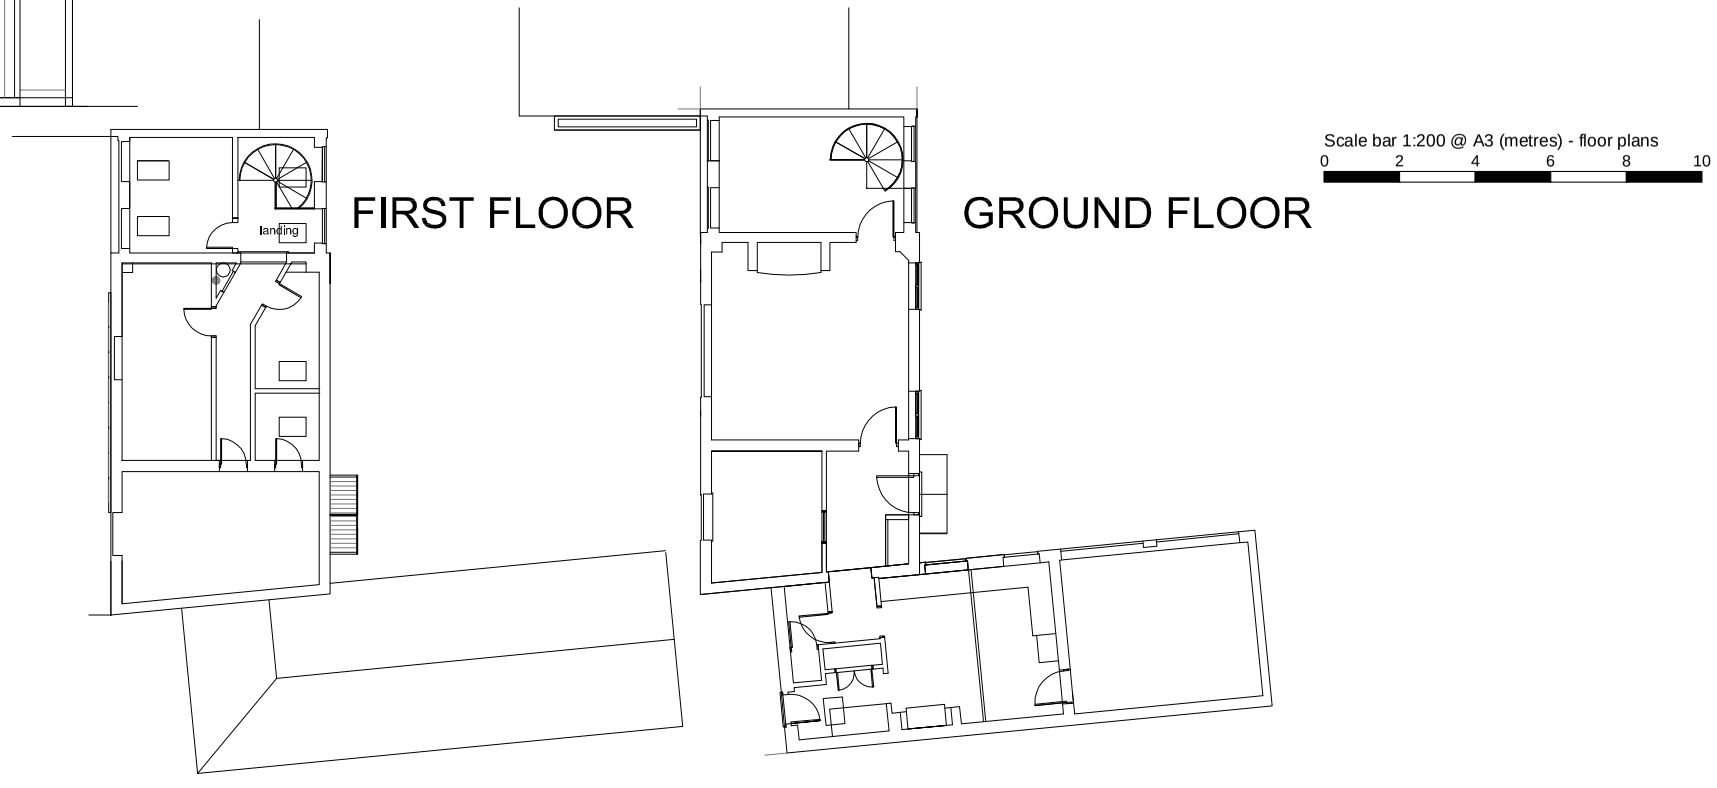

EXISTING - no solar panels
Velux windows on the side wing south east slope are shown as installed.

DRAWING MAY BE SCALED BY THE PLANNING AUTHORITY ONLY. (SCALE AS SHOWN @ A3 ONLY)

EXISTING SCHEME