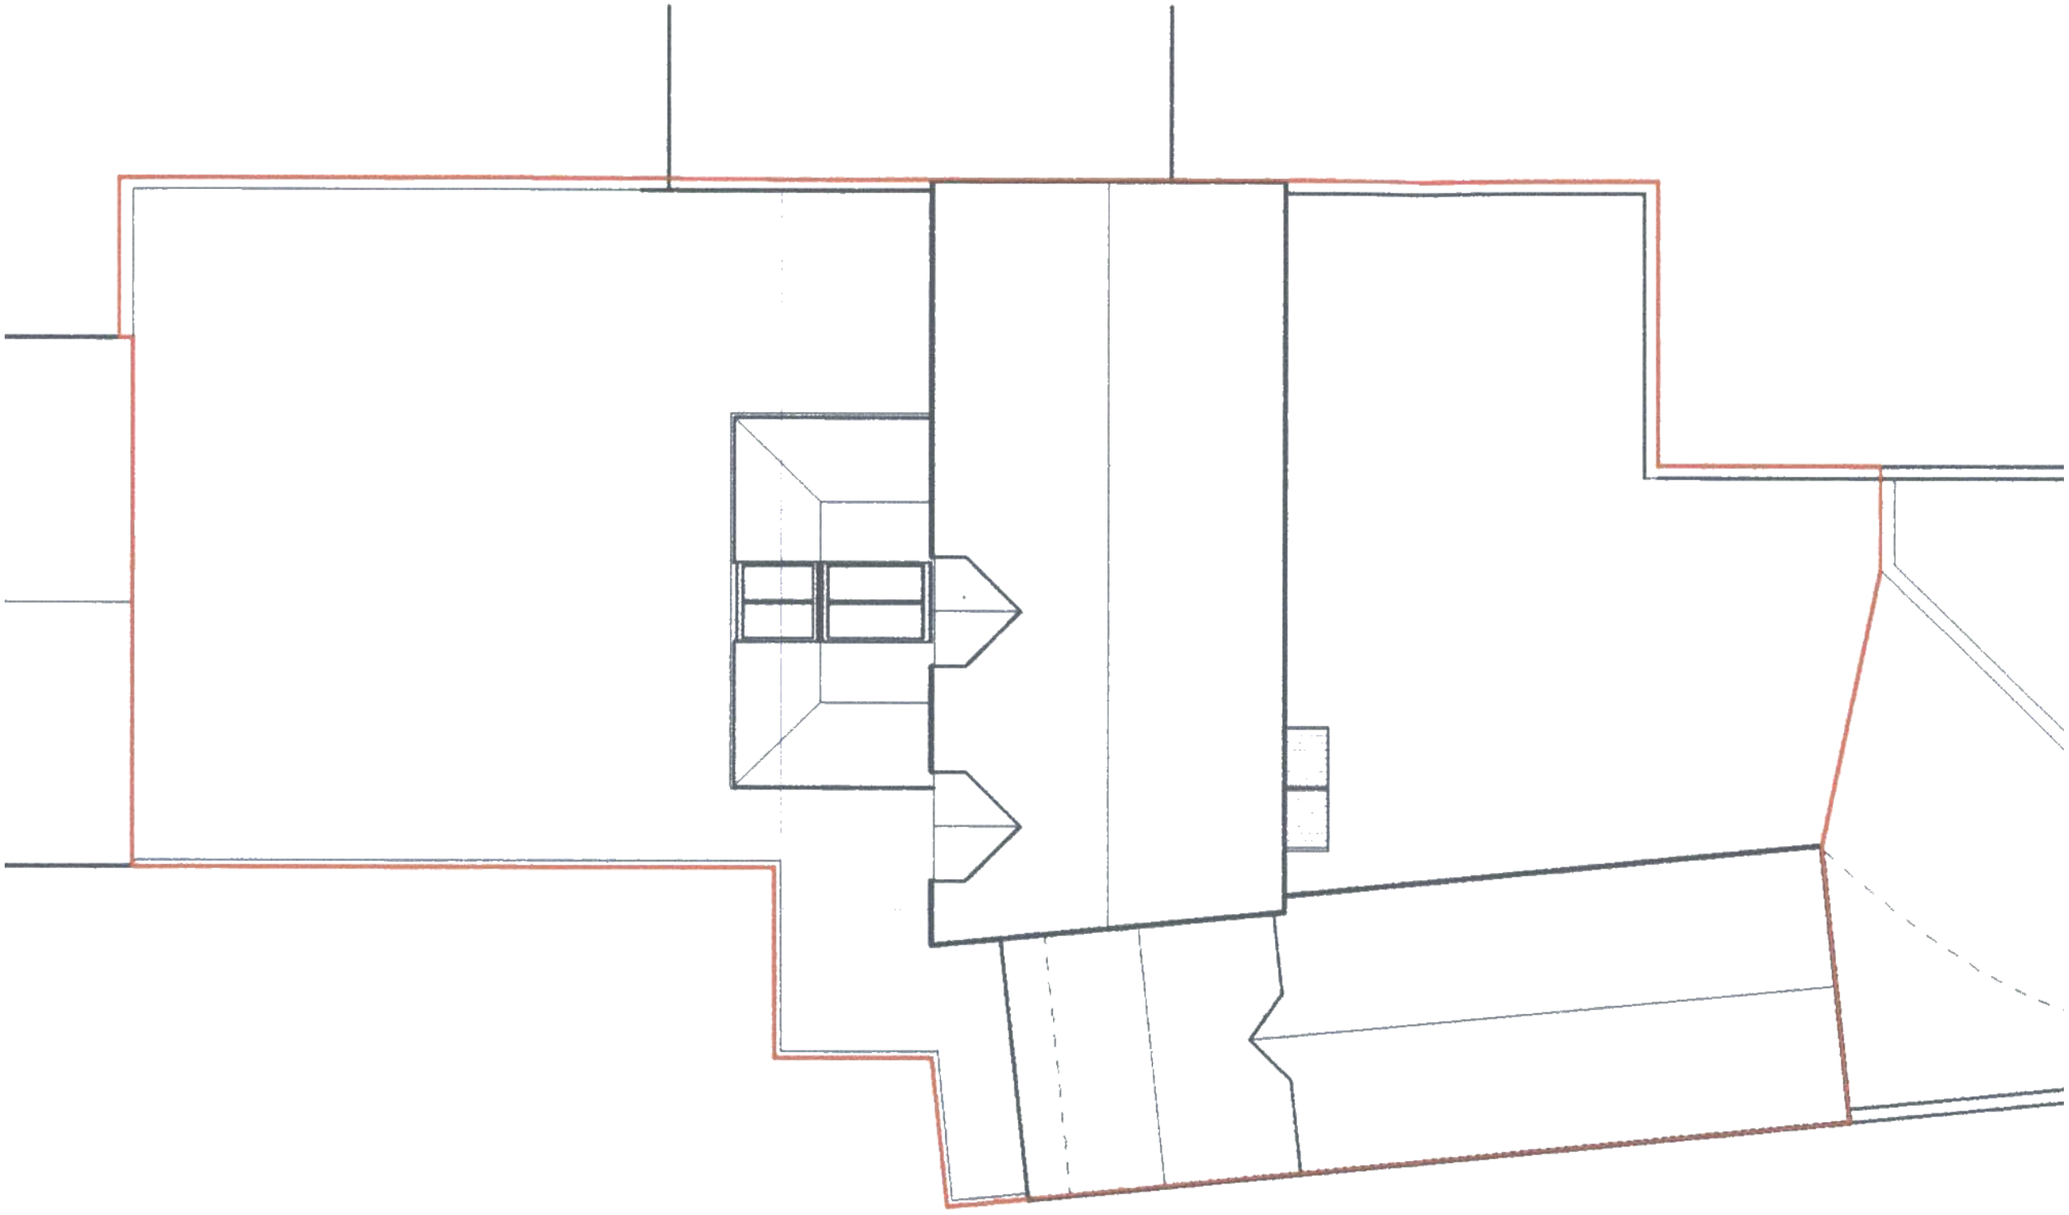



NOTE

Existing roof - no solar panels.
See proposed site & roof plan
for the panel layout.

EXISTING SITE & ROOF PLAN
Solar panels additions to roof

SITE
1A Main Street
Thornton, Leicestershire

SCALE
1:100 @ A3

DATE
November 2026

BASED ON
C3 Architecture & Design
drg H110(SK)01 (1:200, Mar 2010)

Scale bar (metres) - 1:100



Print on A3 at 100% / actual size (do not 'fit to page')