MR AND MRS HUGHES - 1A MAIN STREET, THORNTON

SOLAR PANELS ADDITIONS TO ROOF



south west elevation



south east elevation

PROPOSED ELEVATIONS 1:100

Scale bar 1:100 @ A3 (metres) - elevations

0 1 2 3 4 5 6 7 8 9 10



north east elevation

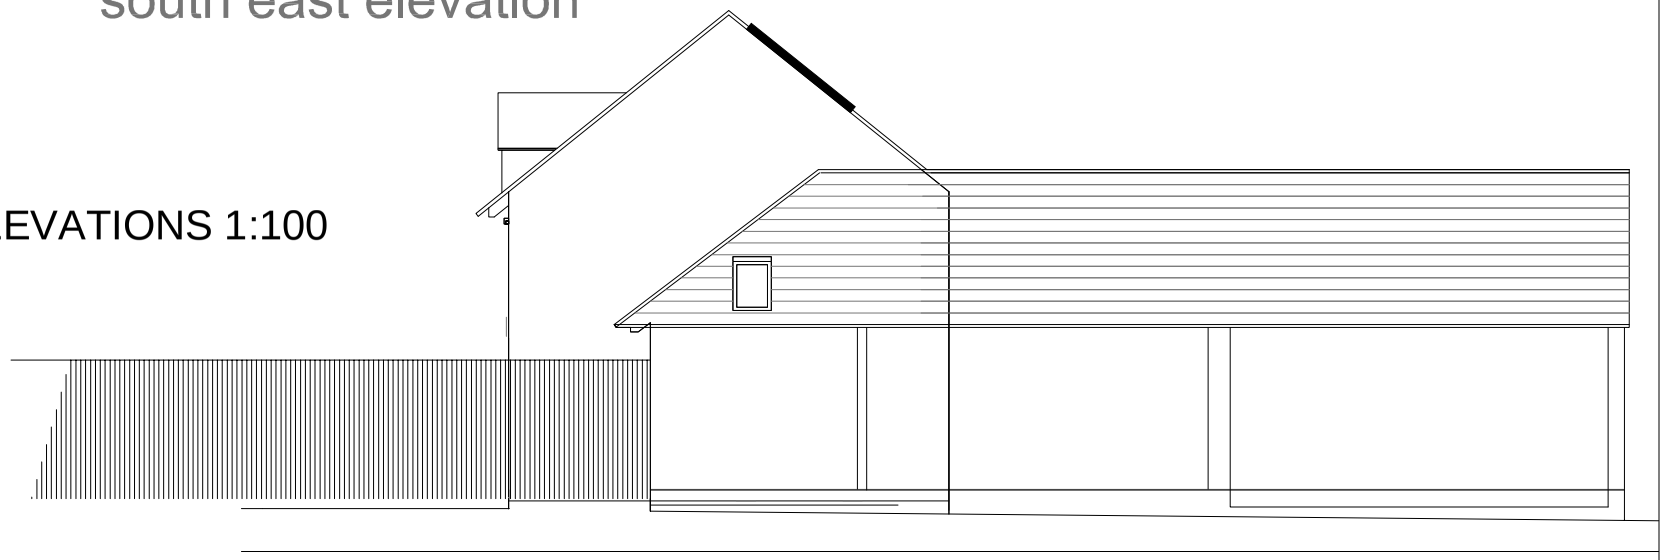

north west elevation

FLOOR PLANS 1:200 (UNCHANGED)

Scale bar 1:200 @ A3 (metres) - floor plans

0 2 4 6 8 10

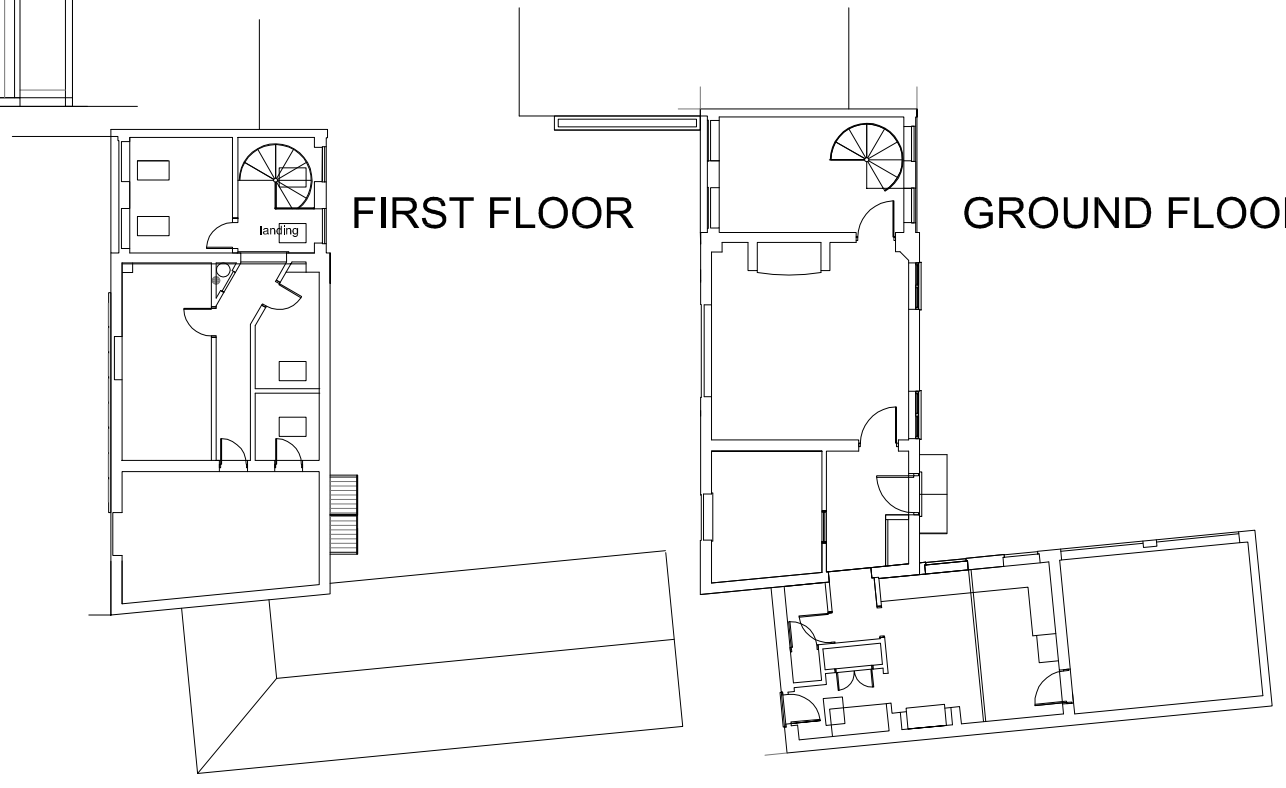

FIRST FLOOR

GROUND FLOOR

SOLAR PV - shown solid black
15 x Trina Vertex S+ 455 W all-black (6.83 kWp)
1762 x 1134 x 30 mm, approx. 100 mm above slate
9 on main roof SW slope, 6 on side wing SE slope
Existing Velux windows on SE slope added as built

DRAWING MAY BE SCALED BY THE PLANNING AUTHORITY ONLY. (SCALE AS SHOWN @ A3 ONLY)

PROPOSED SCHEME