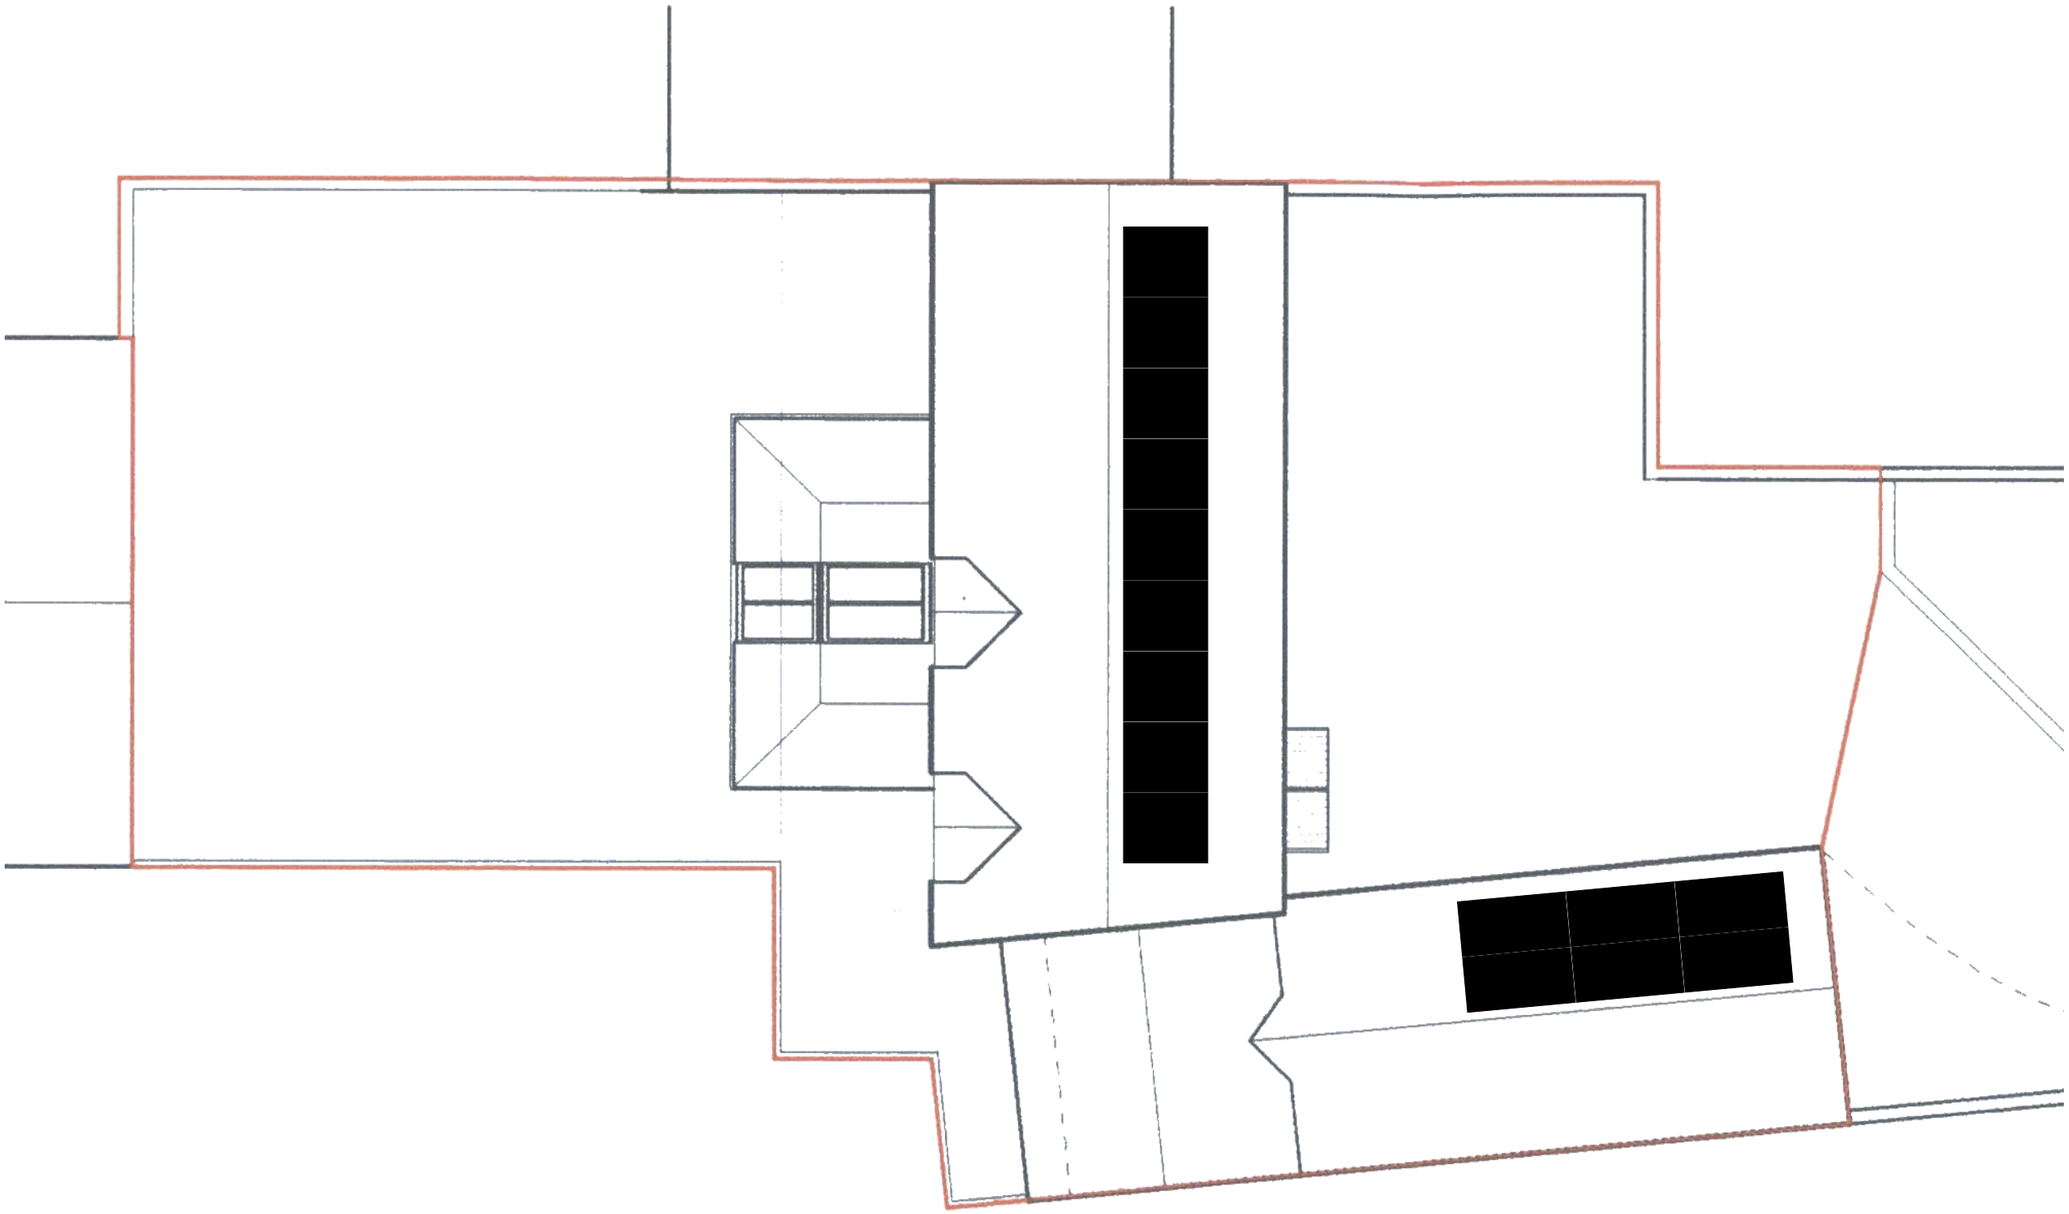

KEY

Solar PV panel

15 x Trina Vertex S+ 455 W
TSM-455NEG9R.28, all black
1762 x 1134 x 30 mm each
Total 6.83 kWp
9 on main roof, 6 on side wing

Panels on roof slope, max approx.
100 mm above existing slate.
Shown in plan, so dimensions up
the slope appear shorter (pitches
from elevations: main 39, wing 38 deg).

PROPOSED SITE & ROOF PLAN
Solar panels additions to roof

SITE
1A Main Street
Thornton, Leicestershire

SCALE
1:100 @ A3

DATE
November 2026

BASED ON
C3 Architecture & Design
drg H110(SK)01 (1:200, Mar 2010)

Scale bar (metres) - 1:100

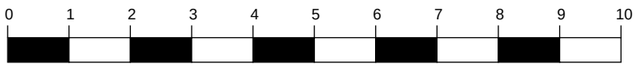

Print on A3 at 100% / actual size (do not 'fit to page')