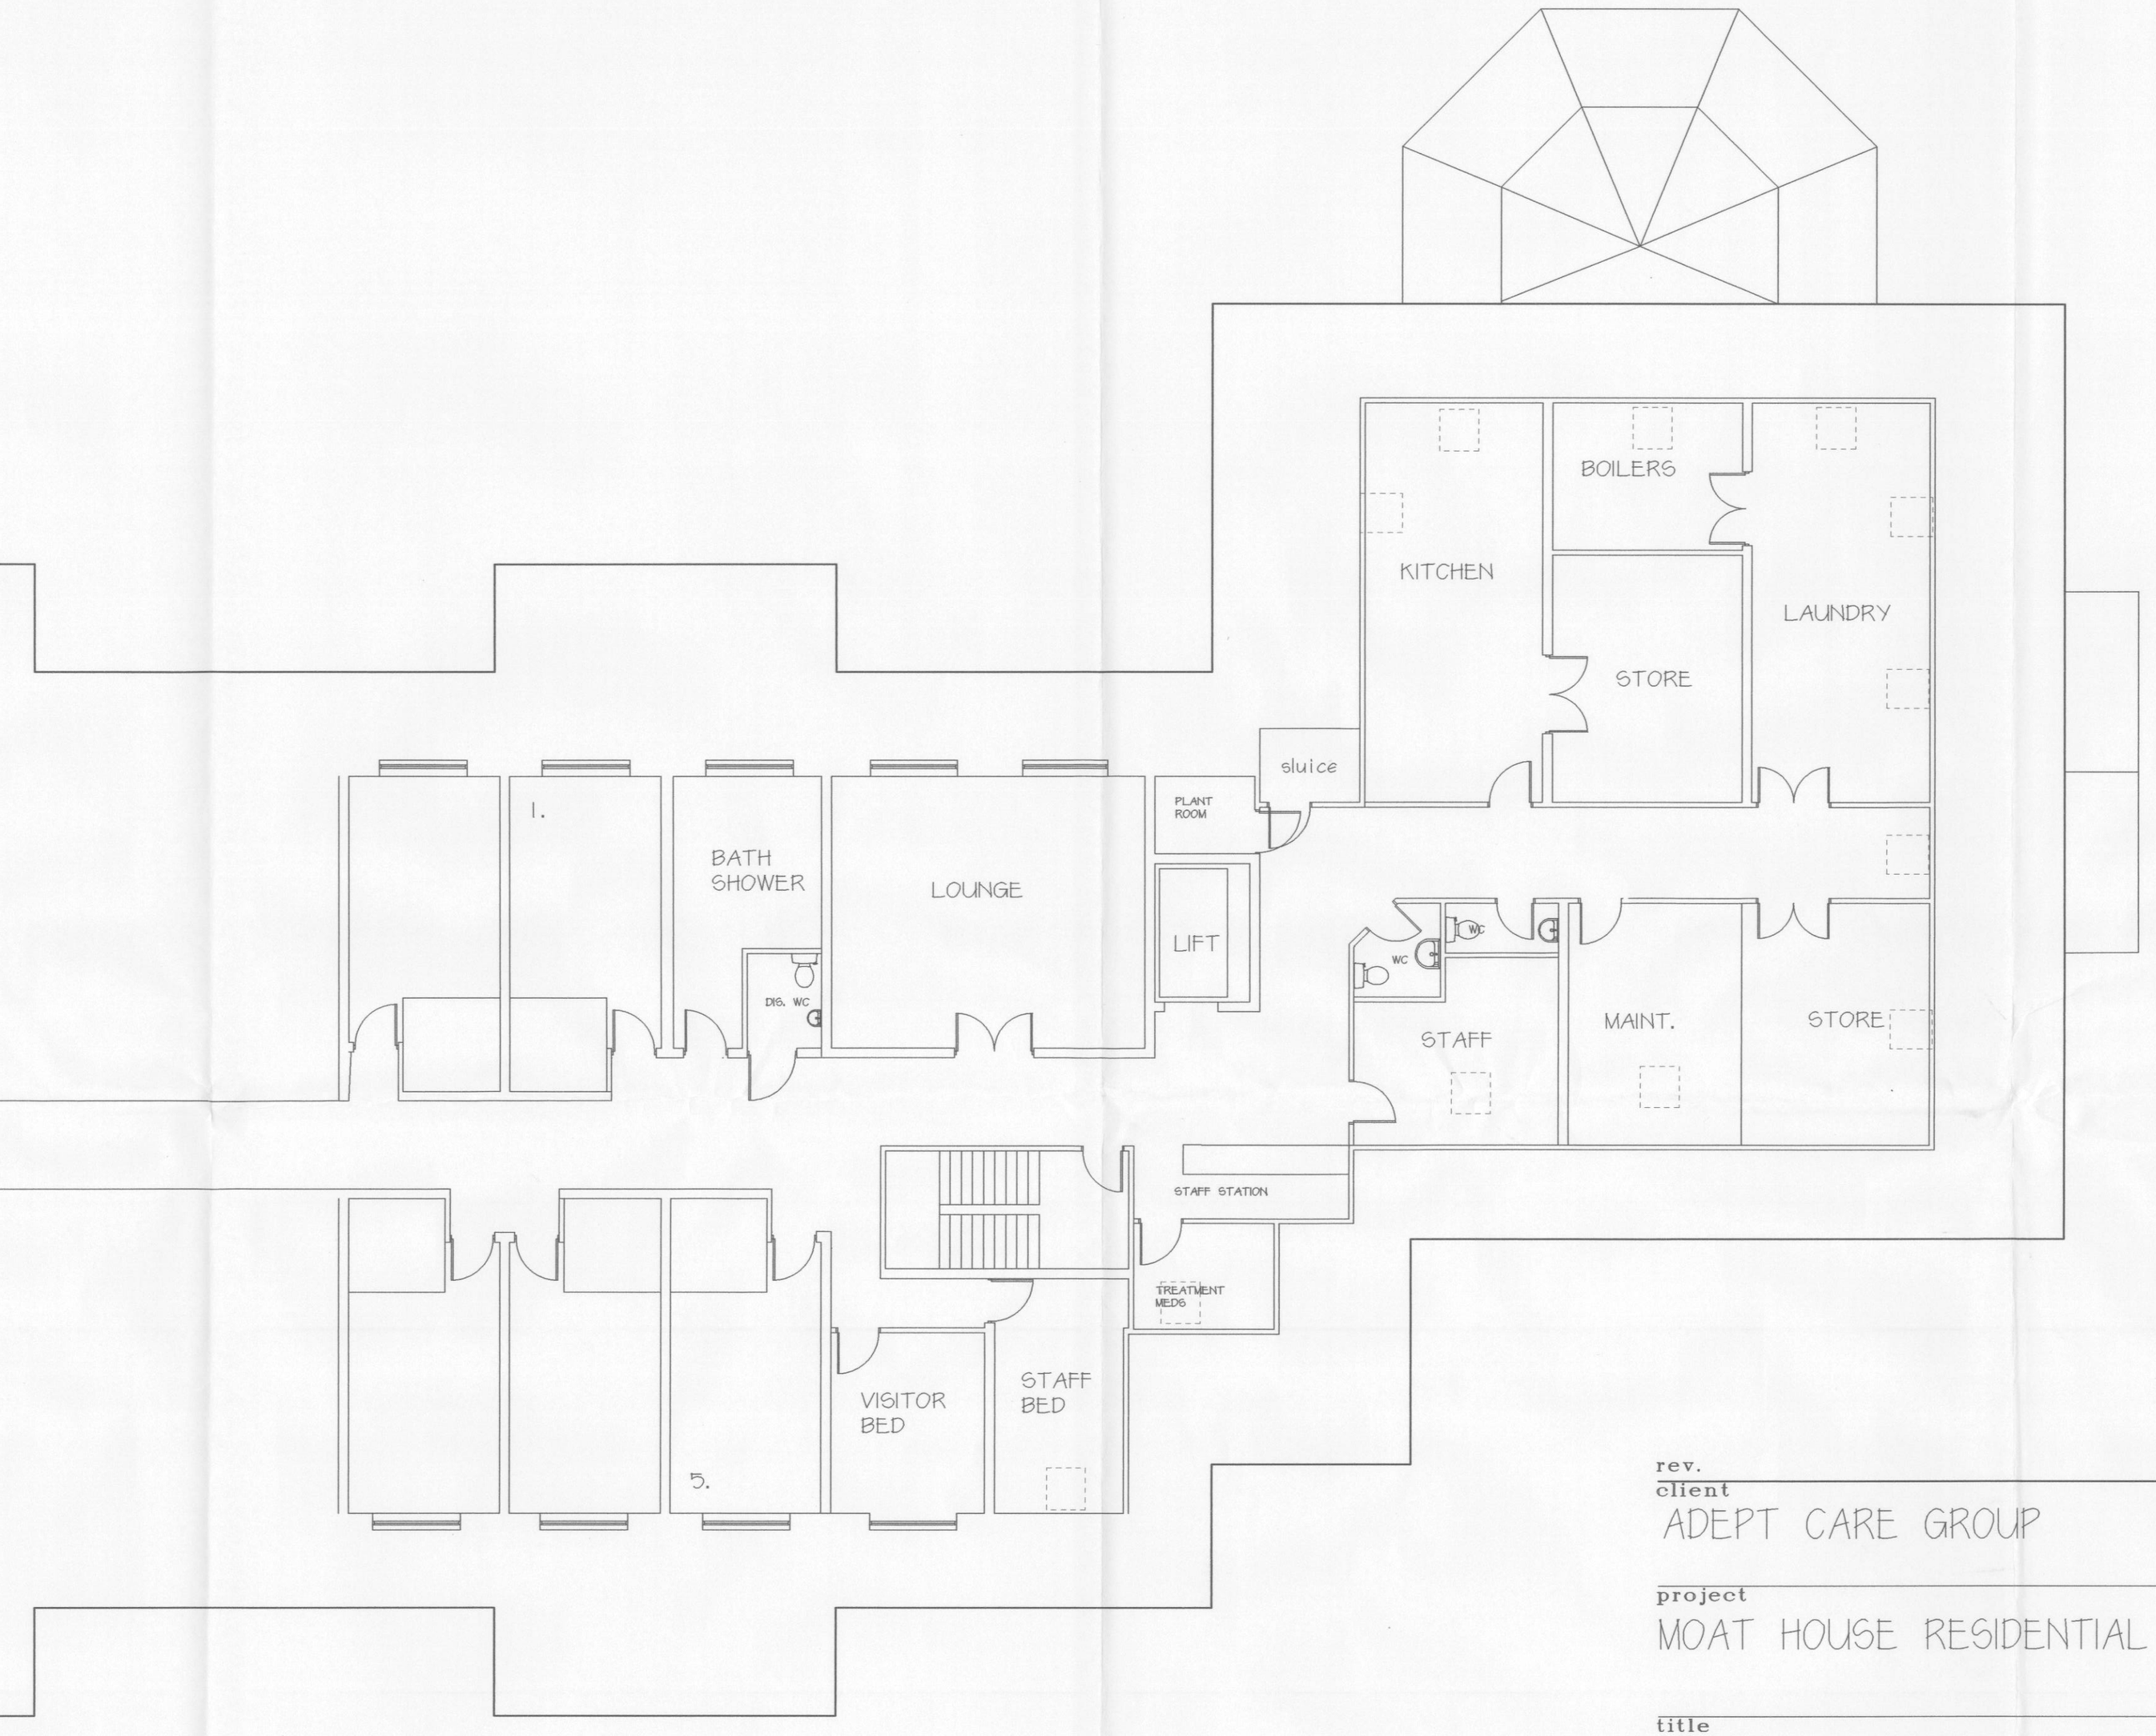


rev.

client
ADEPT CARE GROUP

project
MOAT HOUSE RESIDENTIAL HOME

title
SECOND FLOOR PLAN

drawn	page size	scale	ref.	rev.
ARE	A1	1:100	2008-43-302	

EMERY ARCHITECTURAL DESIGN LTD
Greenacres
South Kilworth Road
North Kilworth