


EAST ELEVATION

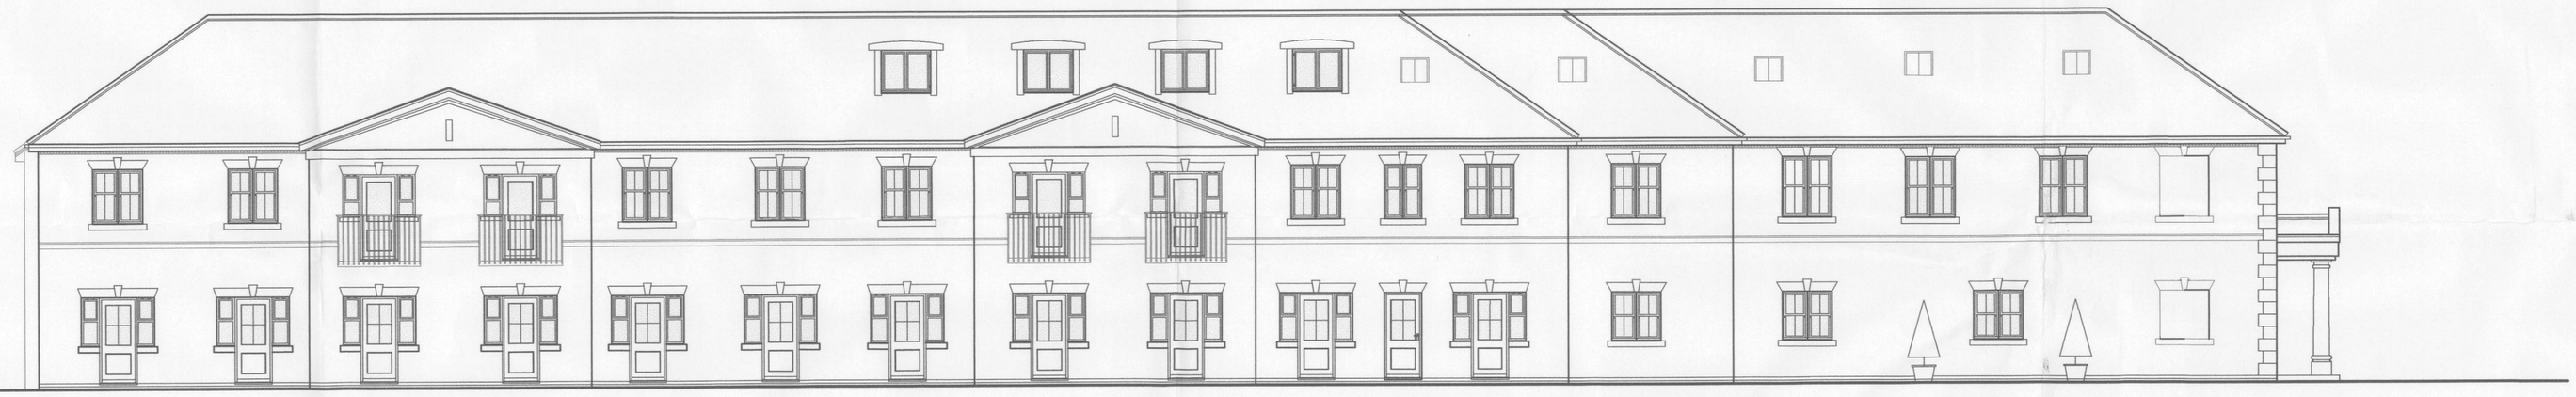

WEST ELEVATION



NORTH ELEVATION



SOUTH ELEVATION

A REVISED 21:04:08

rev.

client
ADEPT CARE GROUP

project
MOAT HOUSE RESIDENTIAL HOME

title
FIRST FLOOR PLAN

| drawn | page size | scale | ref. | rev. |
|---|---|---|---|---|
| ARE | A3 | 1:200 | 2008-43-304 | A |


EMERY ARCHITECTURAL DESIGN LTD
Greenacres
South Kilworth Road
North Kilworth
Leicestershire
LE17 6HE
Tel: 01858 881702
E-mail: emerydesign@btinternet.com

Chartered Institute of
Architectural Technologists