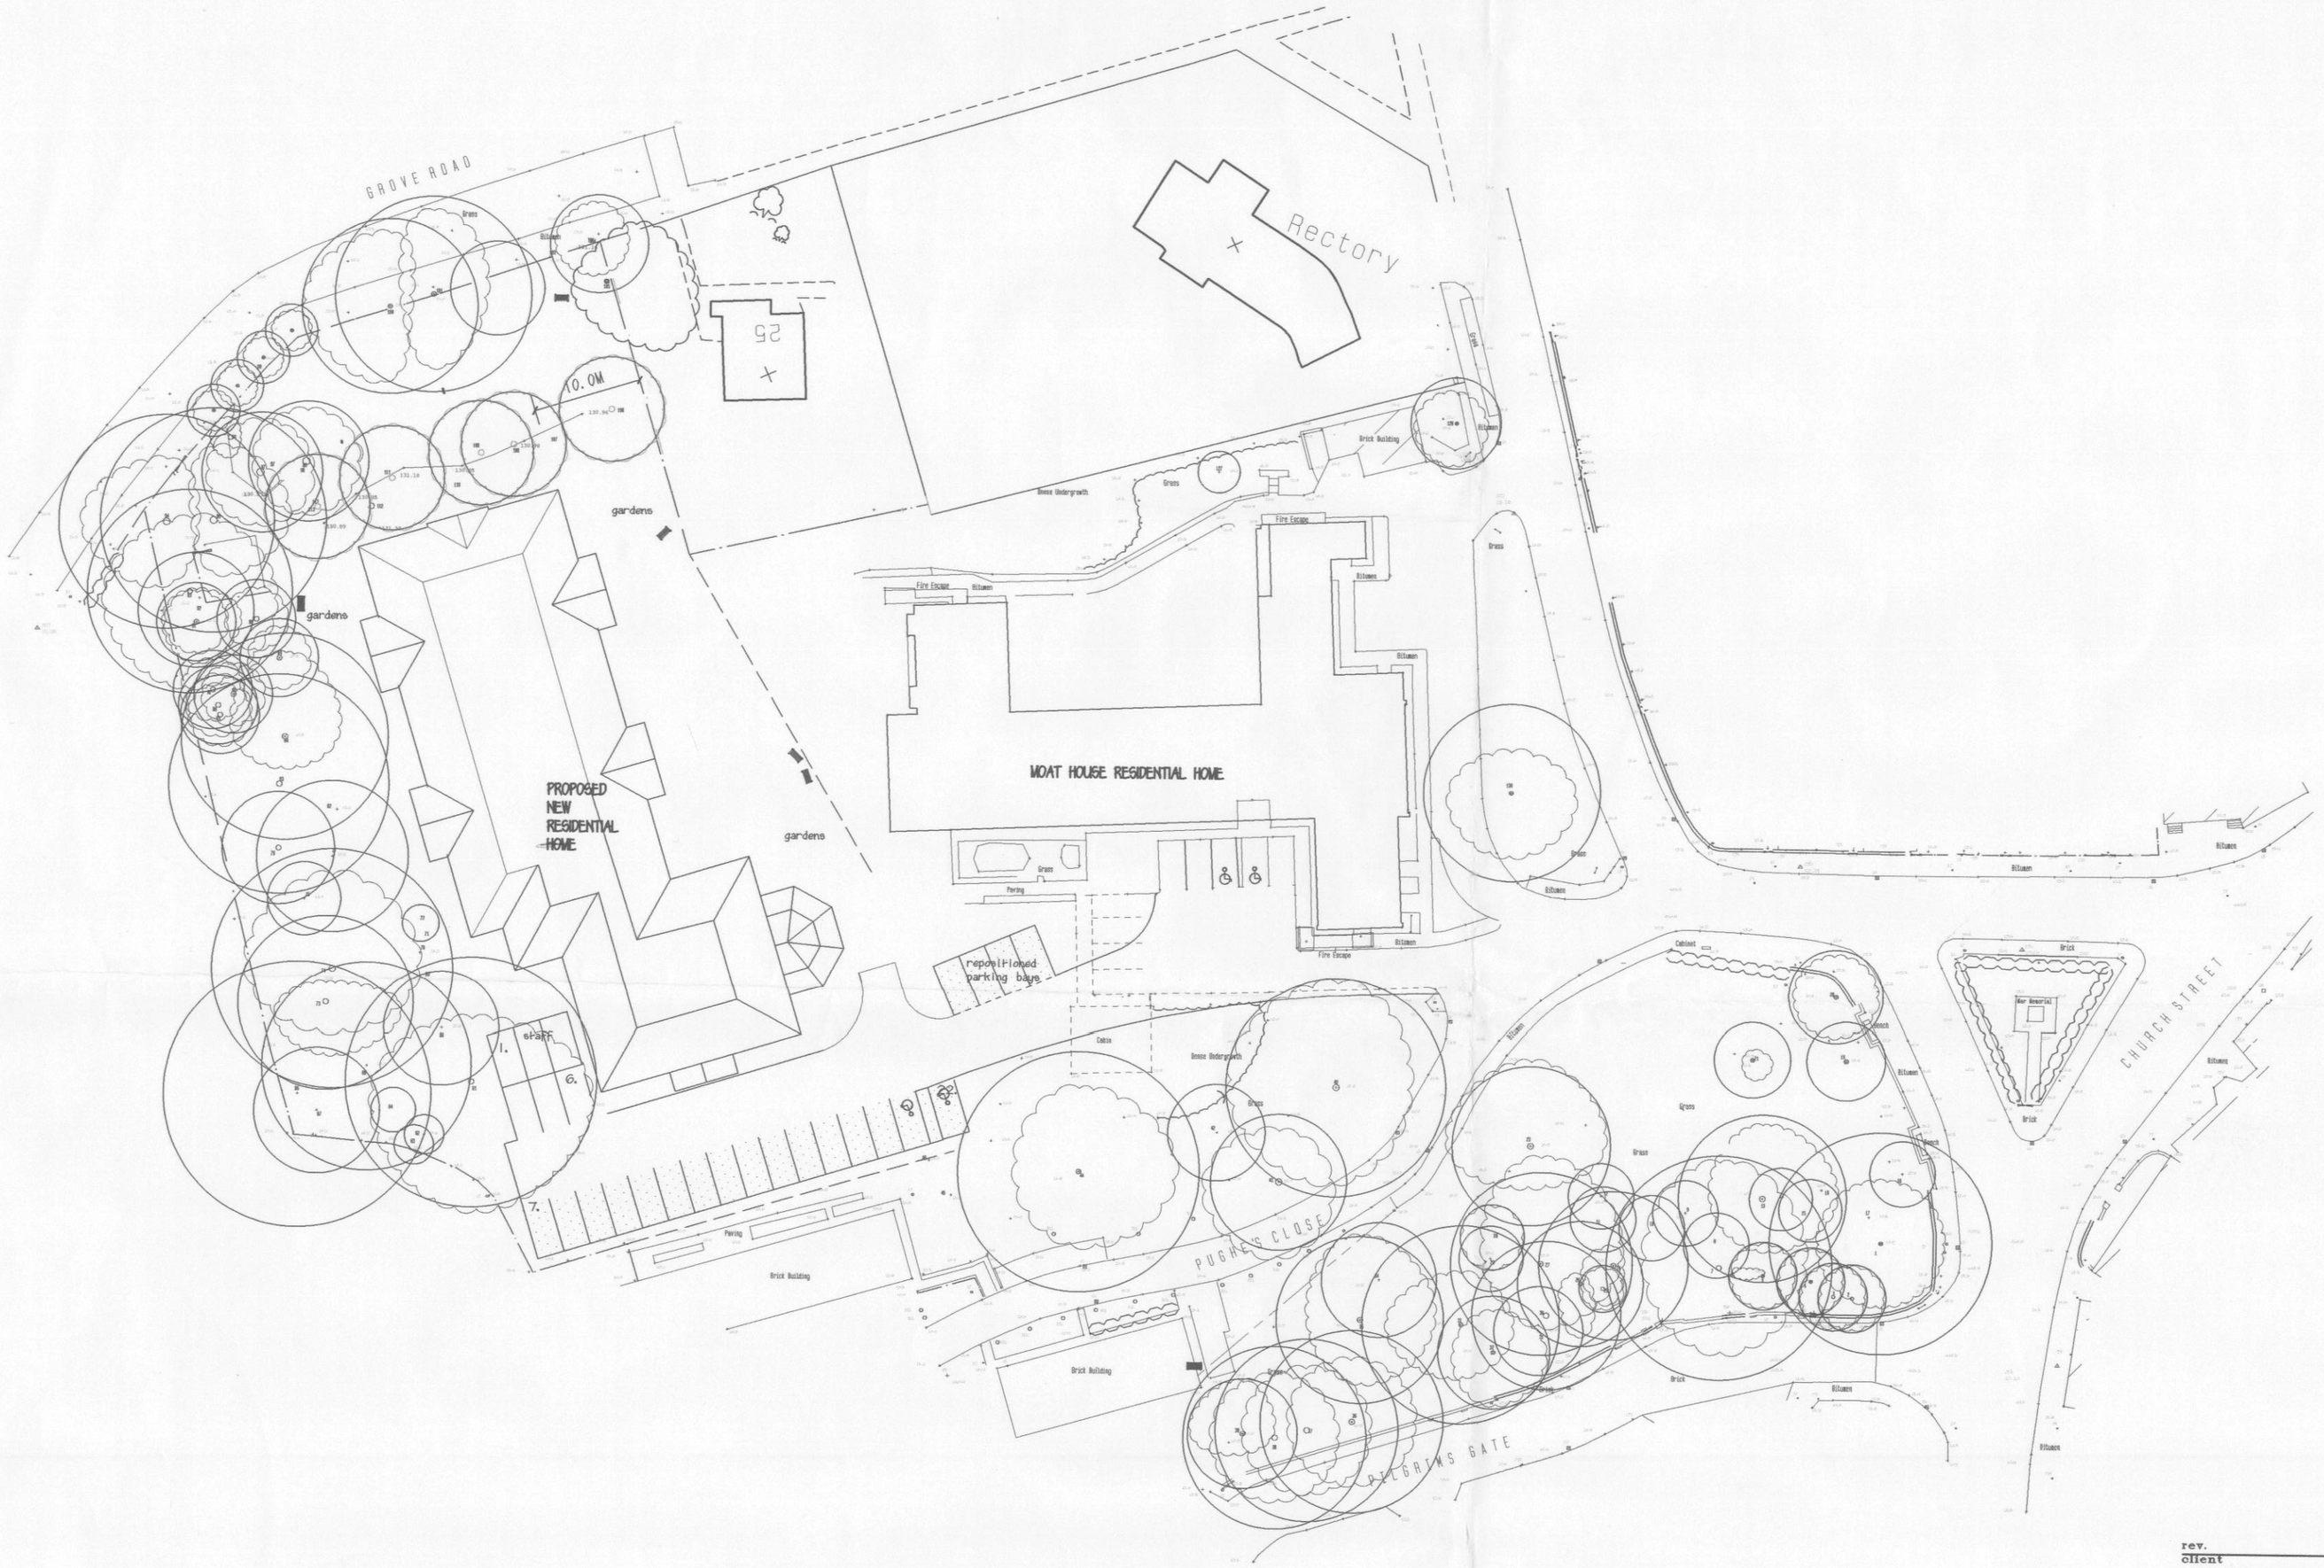

GROVE ROAD
Rectory
25
10.0M
gardens
gardens
gardens
PROPOSED NEW RESIDENTIAL HOME
MOAT HOUSE RESIDENTIAL HOME
Fire Escape
Fire Escape
Tarmac
Tarmac
Tarmac
Tarmac
Brick Building
Dense Undergrowth
Grass
Grass
Grass