




MAIN BLOCK - NORTH ELEVATION

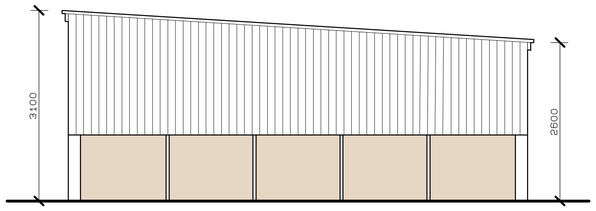


MAIN BLOCK - WEST ELEVATION

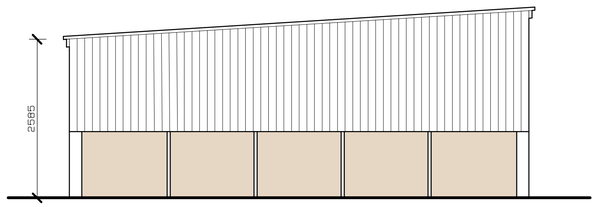

MAIN BLOCK - EAST ELEVATION

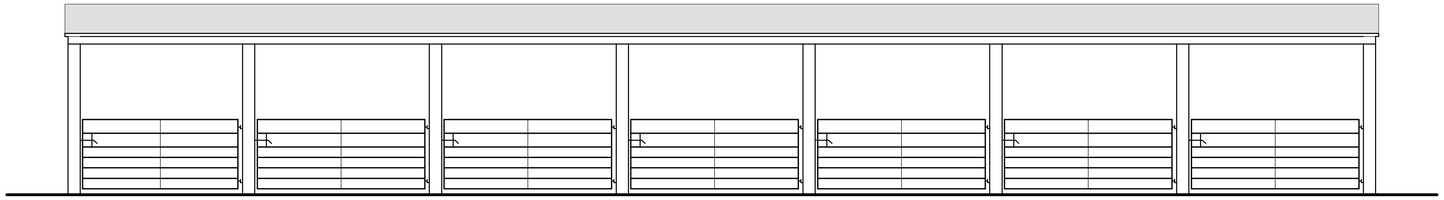


MAIN BLOCK - SOUTH ELEVATION

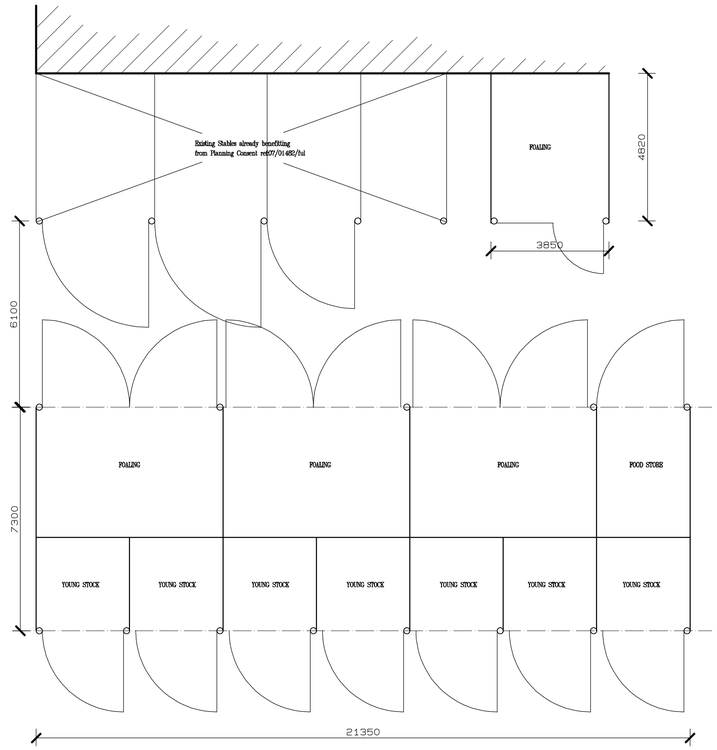


LAYOUT PLAN (1:100)

SINGLE FOALING ENCLOSURE - WEST ELEVATION

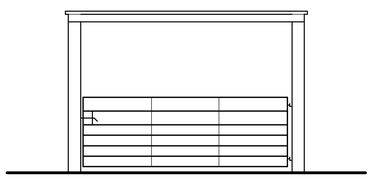

SINGLE FOALING
ENCLOSURE - SOUTH ELEVATION

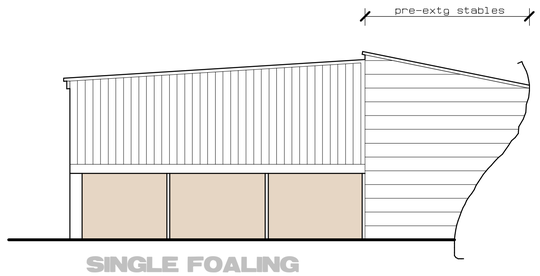

SINGLE FOALING
ENCLOSURE - EAST ELEVATION

NOTES:
1. This drawing remains the Copyright of GBa&e
2. All dimensions to be checked on site by Contractor
3. All dimensions in millimetres unless otherwise stated
4. Do not scale copies of this drawing
5. Any discrepancies in information should be reported to GBa&e for advice before proceeding
6. All timber to be treated with preservative to B.S. 1282 prior to use and made good thereafter
7. This plan must be read in strict conjunction with other plans in this set, Structural Engineer's and specialists' details
8. All work shall be carried out in a good and workmanlike manner and with proper care and skill
9. All goods and materials shall be of good quality and reasonably fit for their intended purpose
10. PROTECTED SPECIES:
Bats, birds, great-crested newts and certain other species are protected by Law. It is therefore essential that, if any such species are discovered, during, or before, the construction process the works are suspended and the local office of Natural England (formerly English Nature) contacted for advice
11. All proprietary products to be fixed/installed in strict accordance with manufacturer's recommended methods

rev.

client
Mr D Foster

project
Proposed Stables at Inglenook Farm
Leicester Road, Barwell, Leics., LE9 8BD

title
General Arrangement as Proposed

drawn	size	scale	ref.	rev.
gb	A1	1:100, 1:50	3908/03	

GBa&e
DEVELOPMENT CONSULTANCY ARCHITECTURE CONTRACT ADMINISTRATION PROTECTED SPECIES SURVEYS
Chartered Institute Of
Architectural Technologists
GBa&e is a trading style of George Burton ARCHITECTURE & ECOLOGY Ltd
The Old Dairy 25 Brookside Stretton-on-Dunsmore Rugby Warwickshire CV23 9NH 02476 541776 george.burton@sky.com