
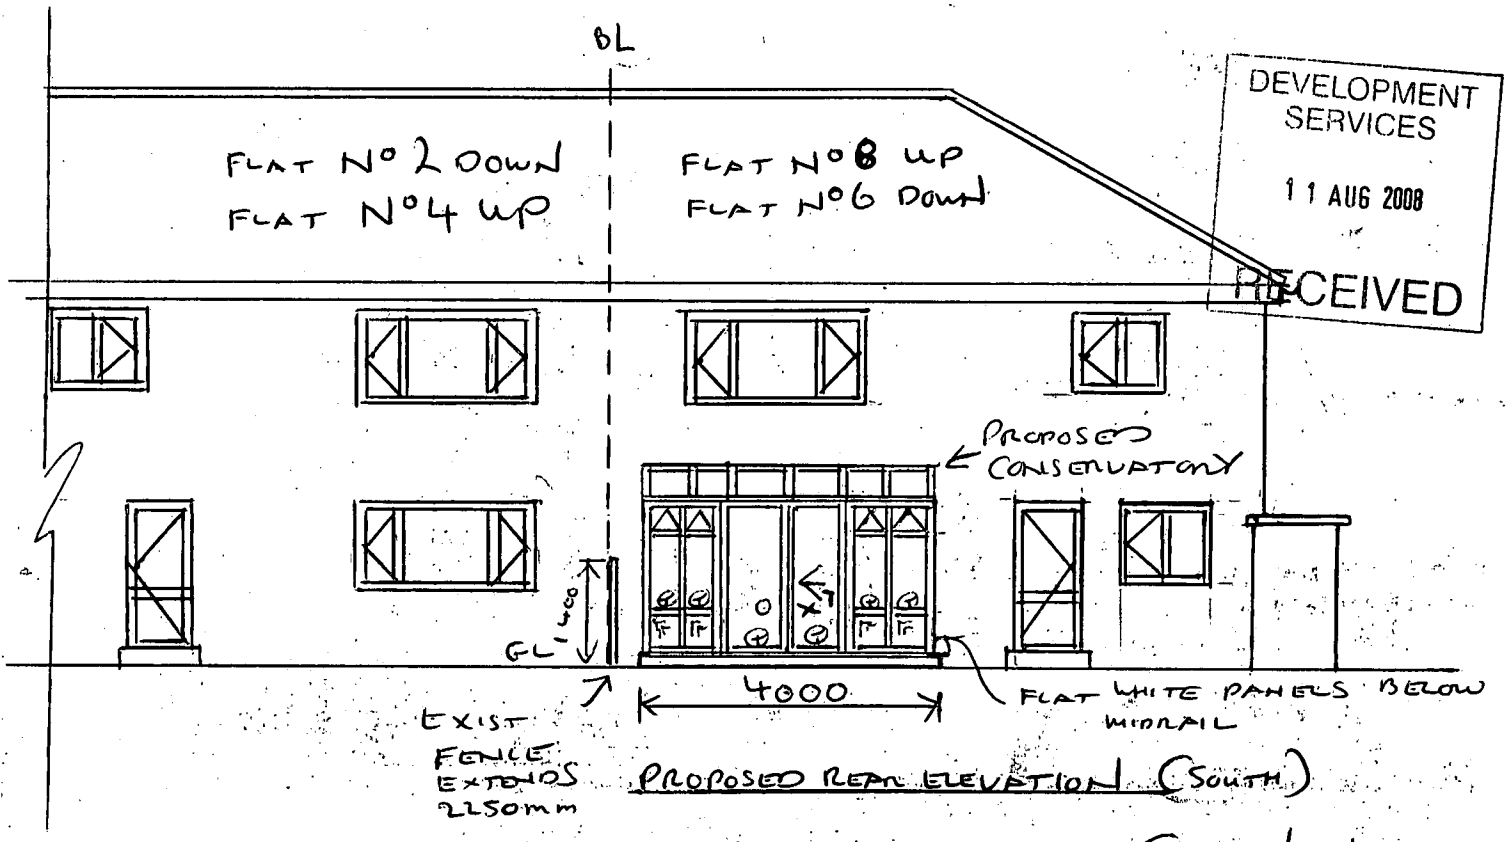


ALL GLAZING TO BS 6262
SAFETY GLAZING TO BS6206 1981

CODE 4 LEAD FLASHINGS

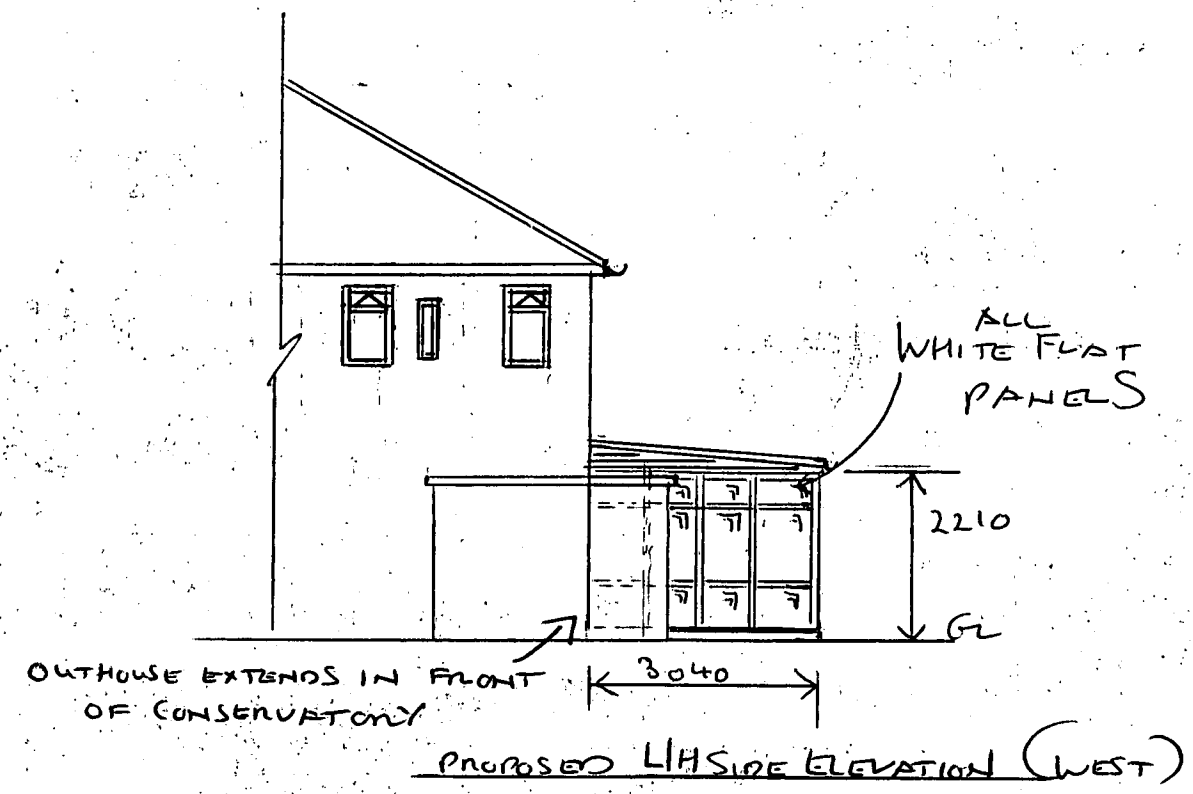

MR/S BROWN.
6 MONTGOMERY ROAD
EARL SHILTON
LEICESTERSHIRE
SCALE 1:100