Martin S Dennis
Architectural Technician
10 Wesley Close
Sapcote LE10 4HS
Tel 01455 272275


Proposed Single Storey
Rear Extension
93a Leicester Road
Hinckley

For Mr & Mrs Puglisi


scale 1:50 & 100 drg no M/13011
date 2/7/08

PP-00522572


DEVELOPMENT SERVICES
08 AUG 2008
RECEIVED

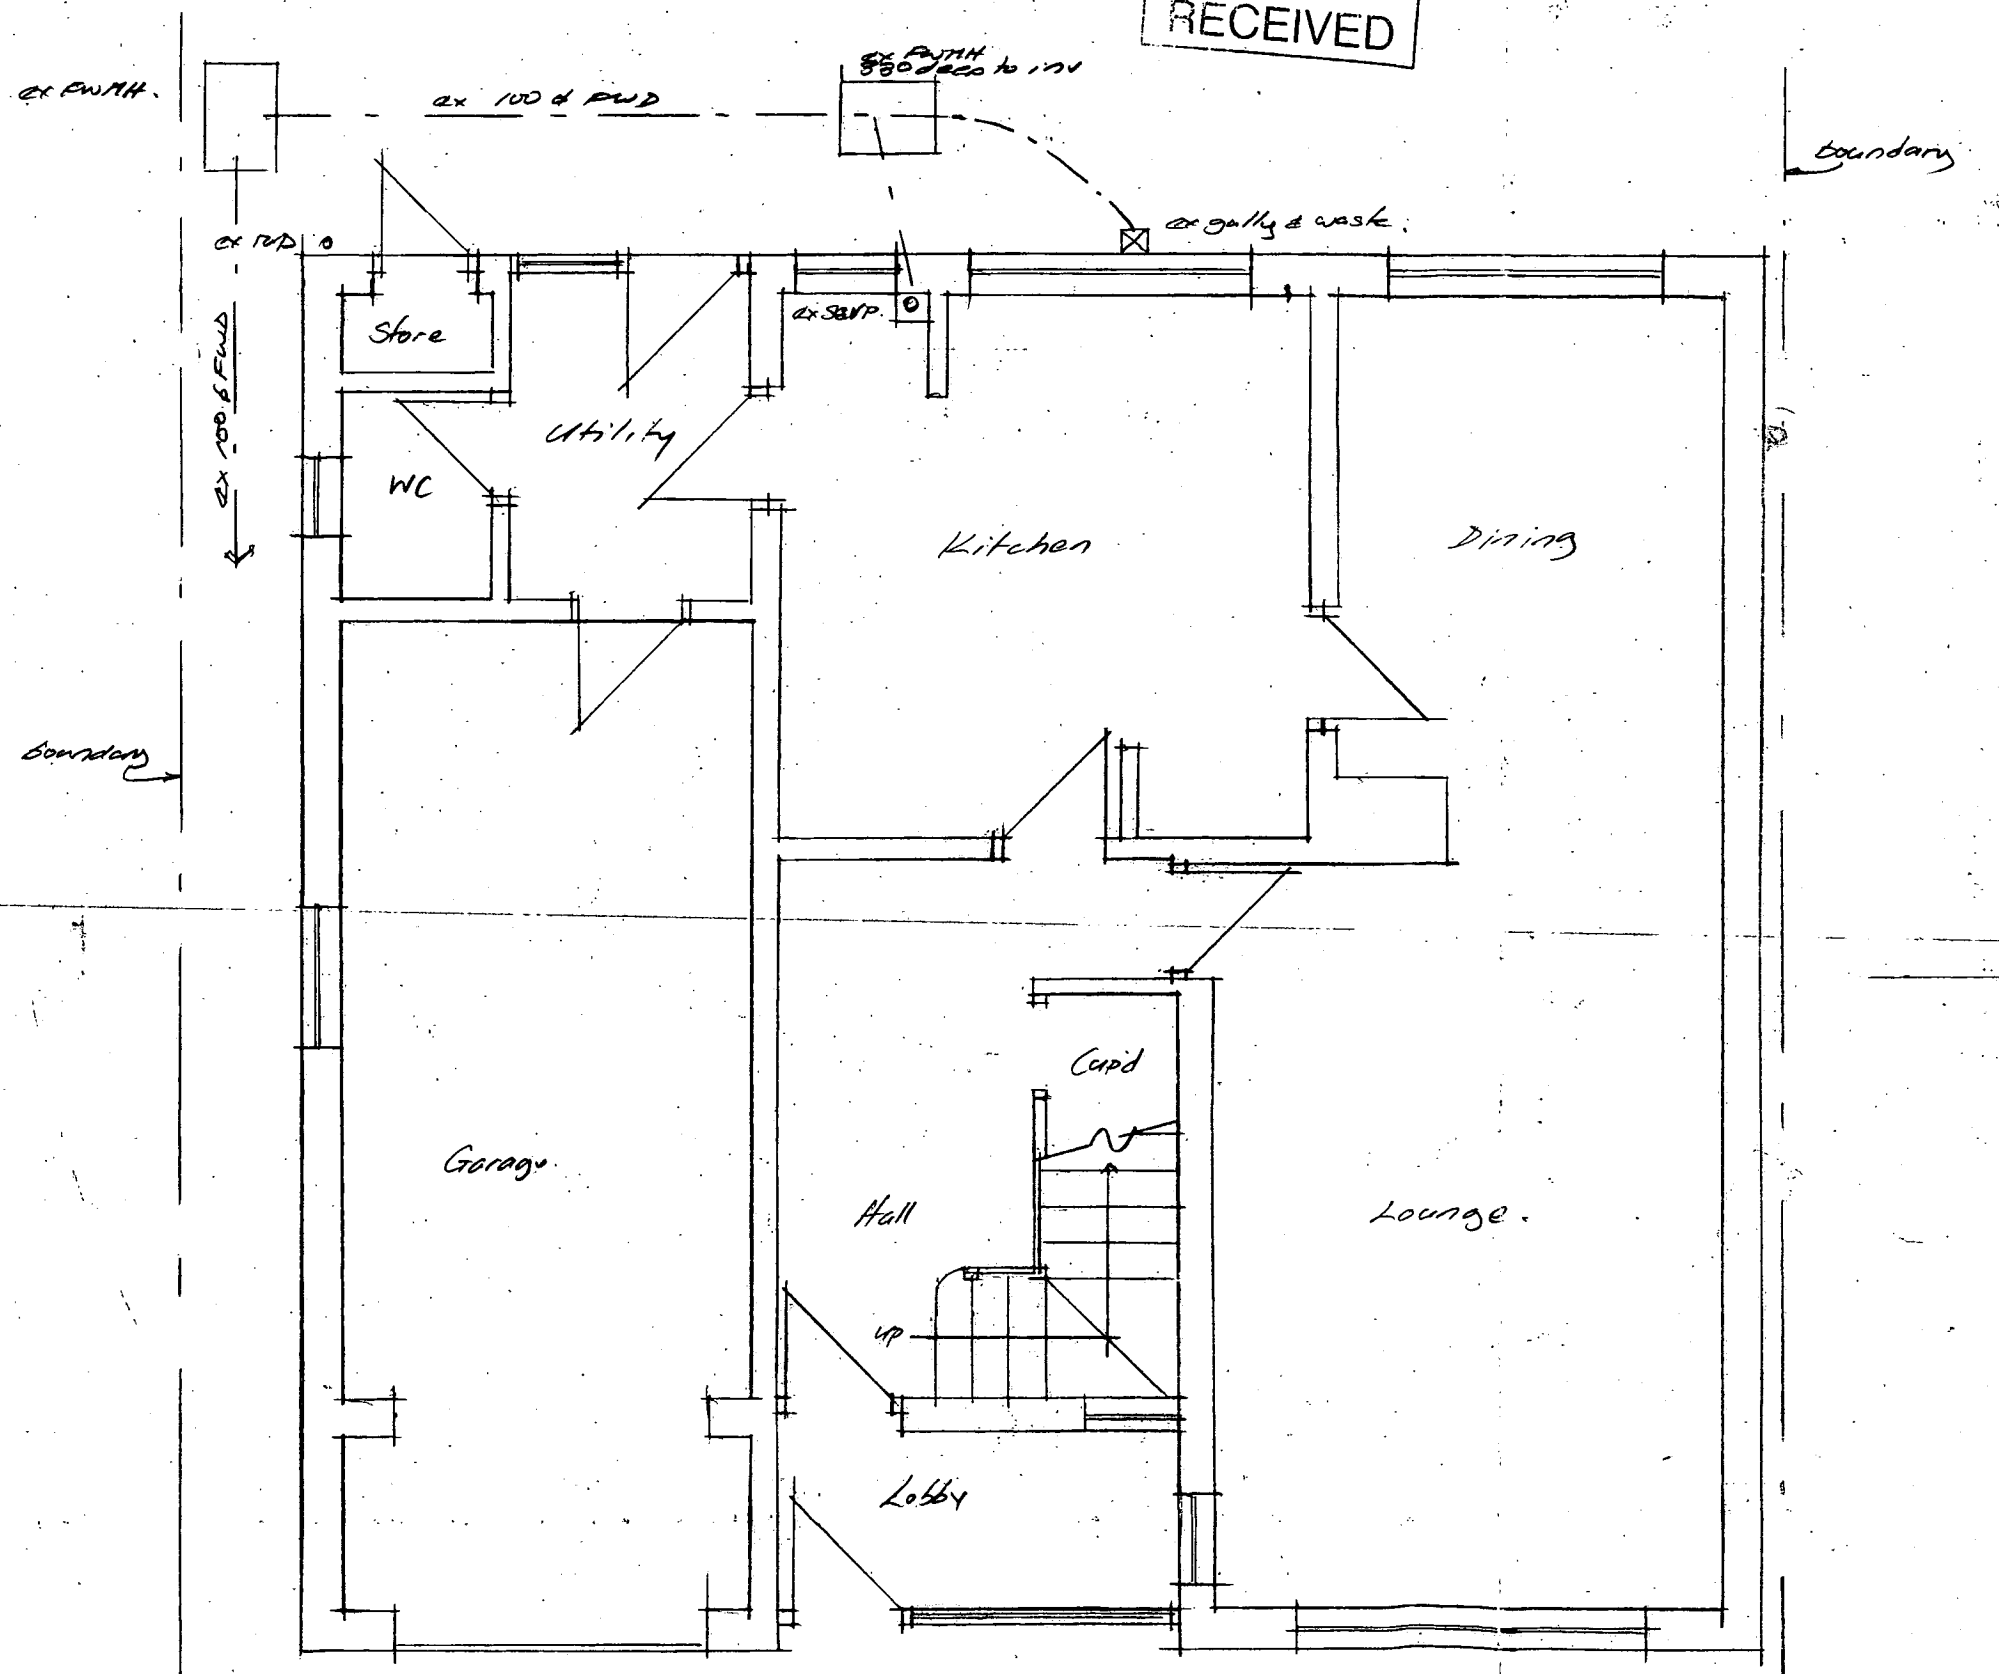



Existing Ground Floor

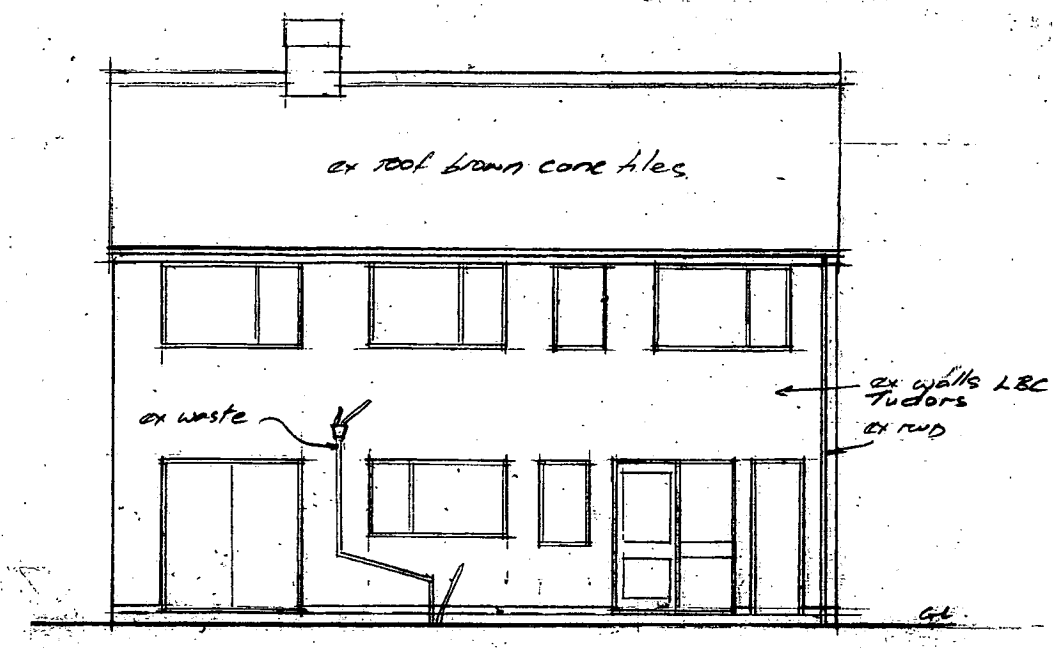


Existing Rear.

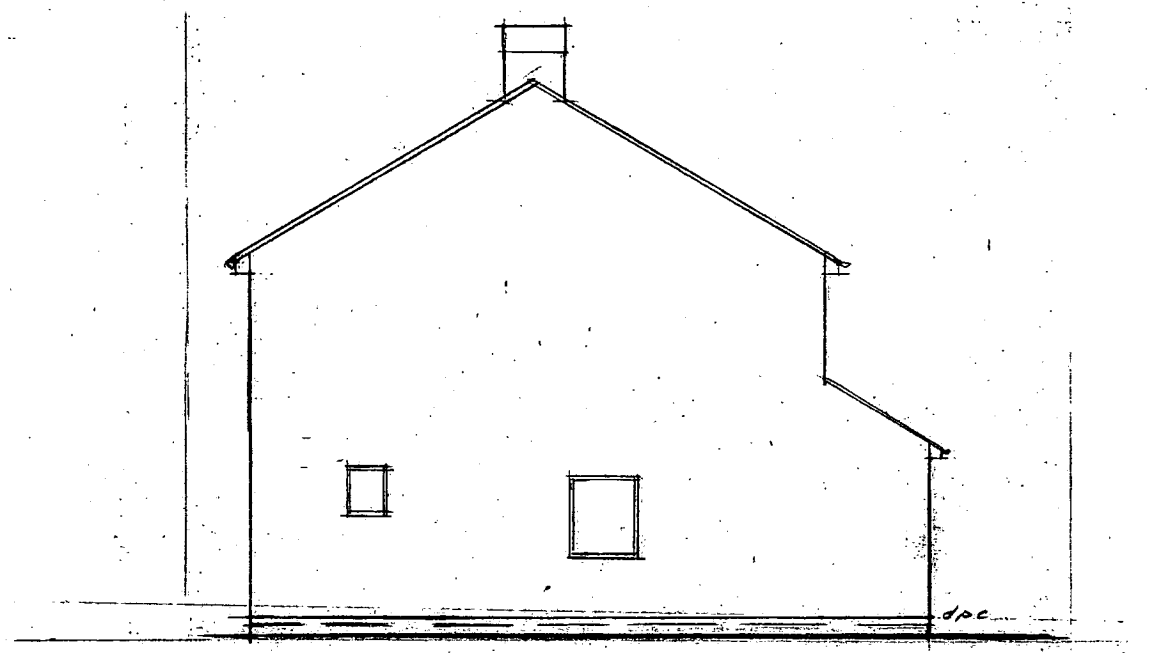


Existing Side (N/E)

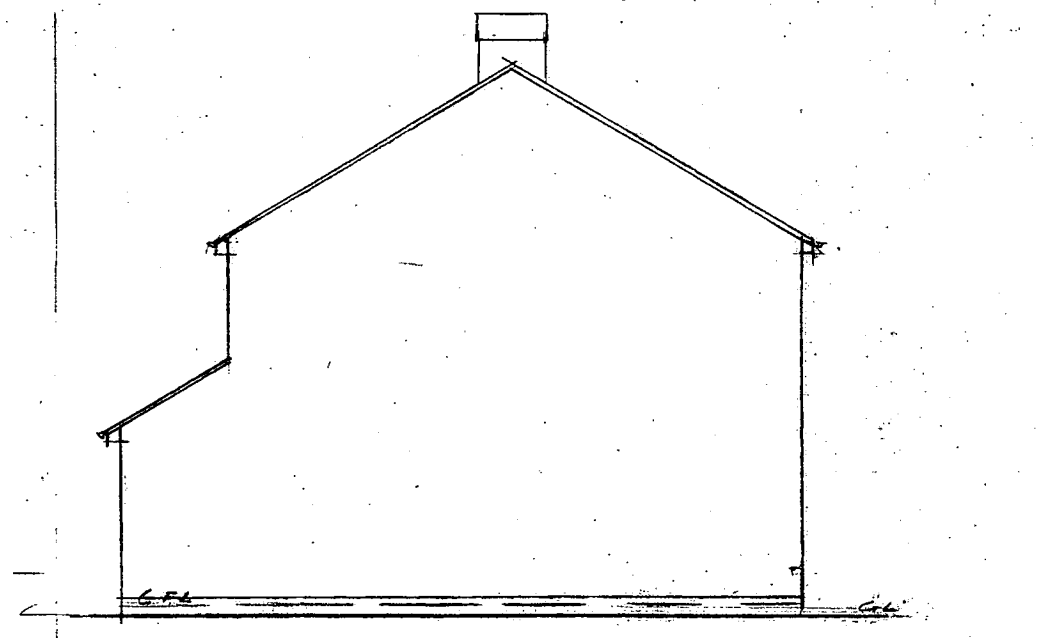


Existing Side (South West)