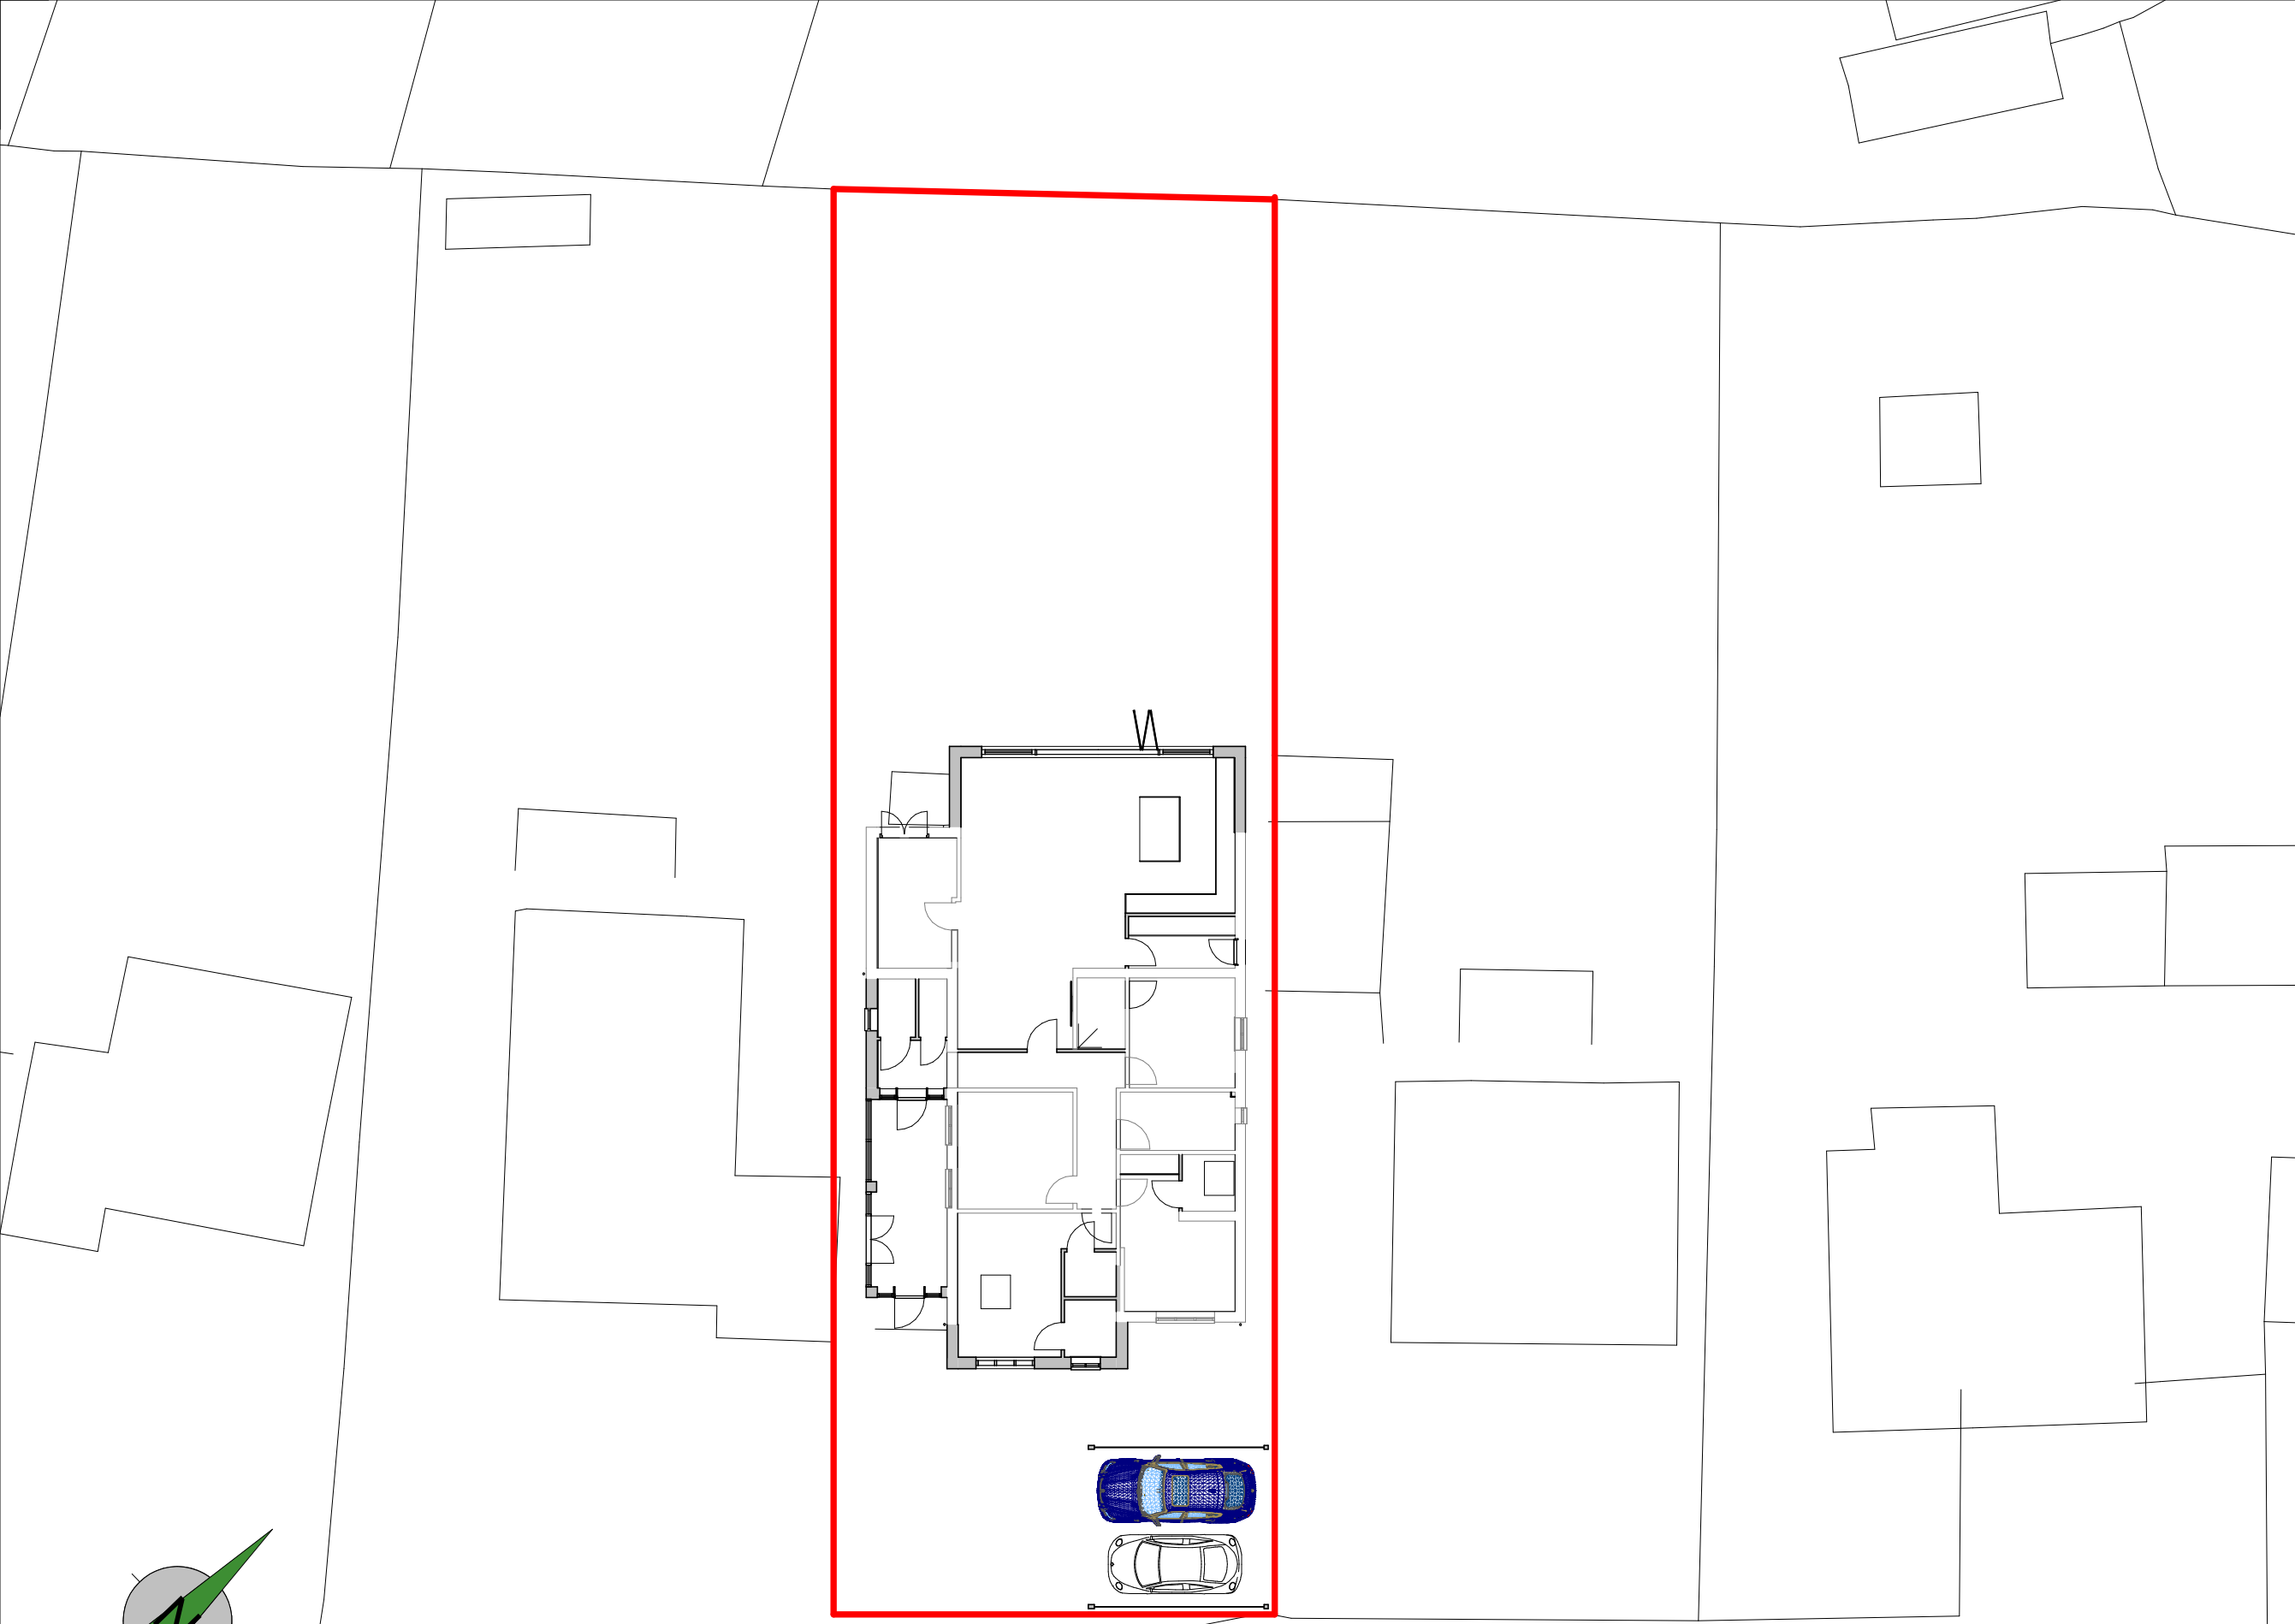


MAIN STREET

hayward
ARCHITECTS LTD

19 Station Road
Hinckley
Leicestershire
LE10 1AW
Tel: 01455 635 665
Fax: 01455 618 971
www.hayward-architects.co.uk

Client		
Mr & Mrs Tantari		
Project		
181 Main Street Newbold Verdon LE9 9NQ		
Drawing		
Block Plan		
Scale		Sheet
1:200		A3
Date	Author	Checked by
Nov 2023	MO	LW
Job No.	Drawing No.	
23 75	05	
Drawing Status		
Planning		

THE COPYRIGHT OF THIS DRAWING IS VESTED IN HAYWARD ARCHITECTS LTD.
REPRODUCTION IN ANY FORM, EITHER IN WHOLE OR IN PART IS FORBIDDEN
WITHOUT THE PRIOR WRITTEN PERMISSION
OF THE COPYRIGHT HOLDER. DO NOT SCALE FROM DRAWING AND ONLY
FIGURED DIMENSIONS ARE TO BE USED