
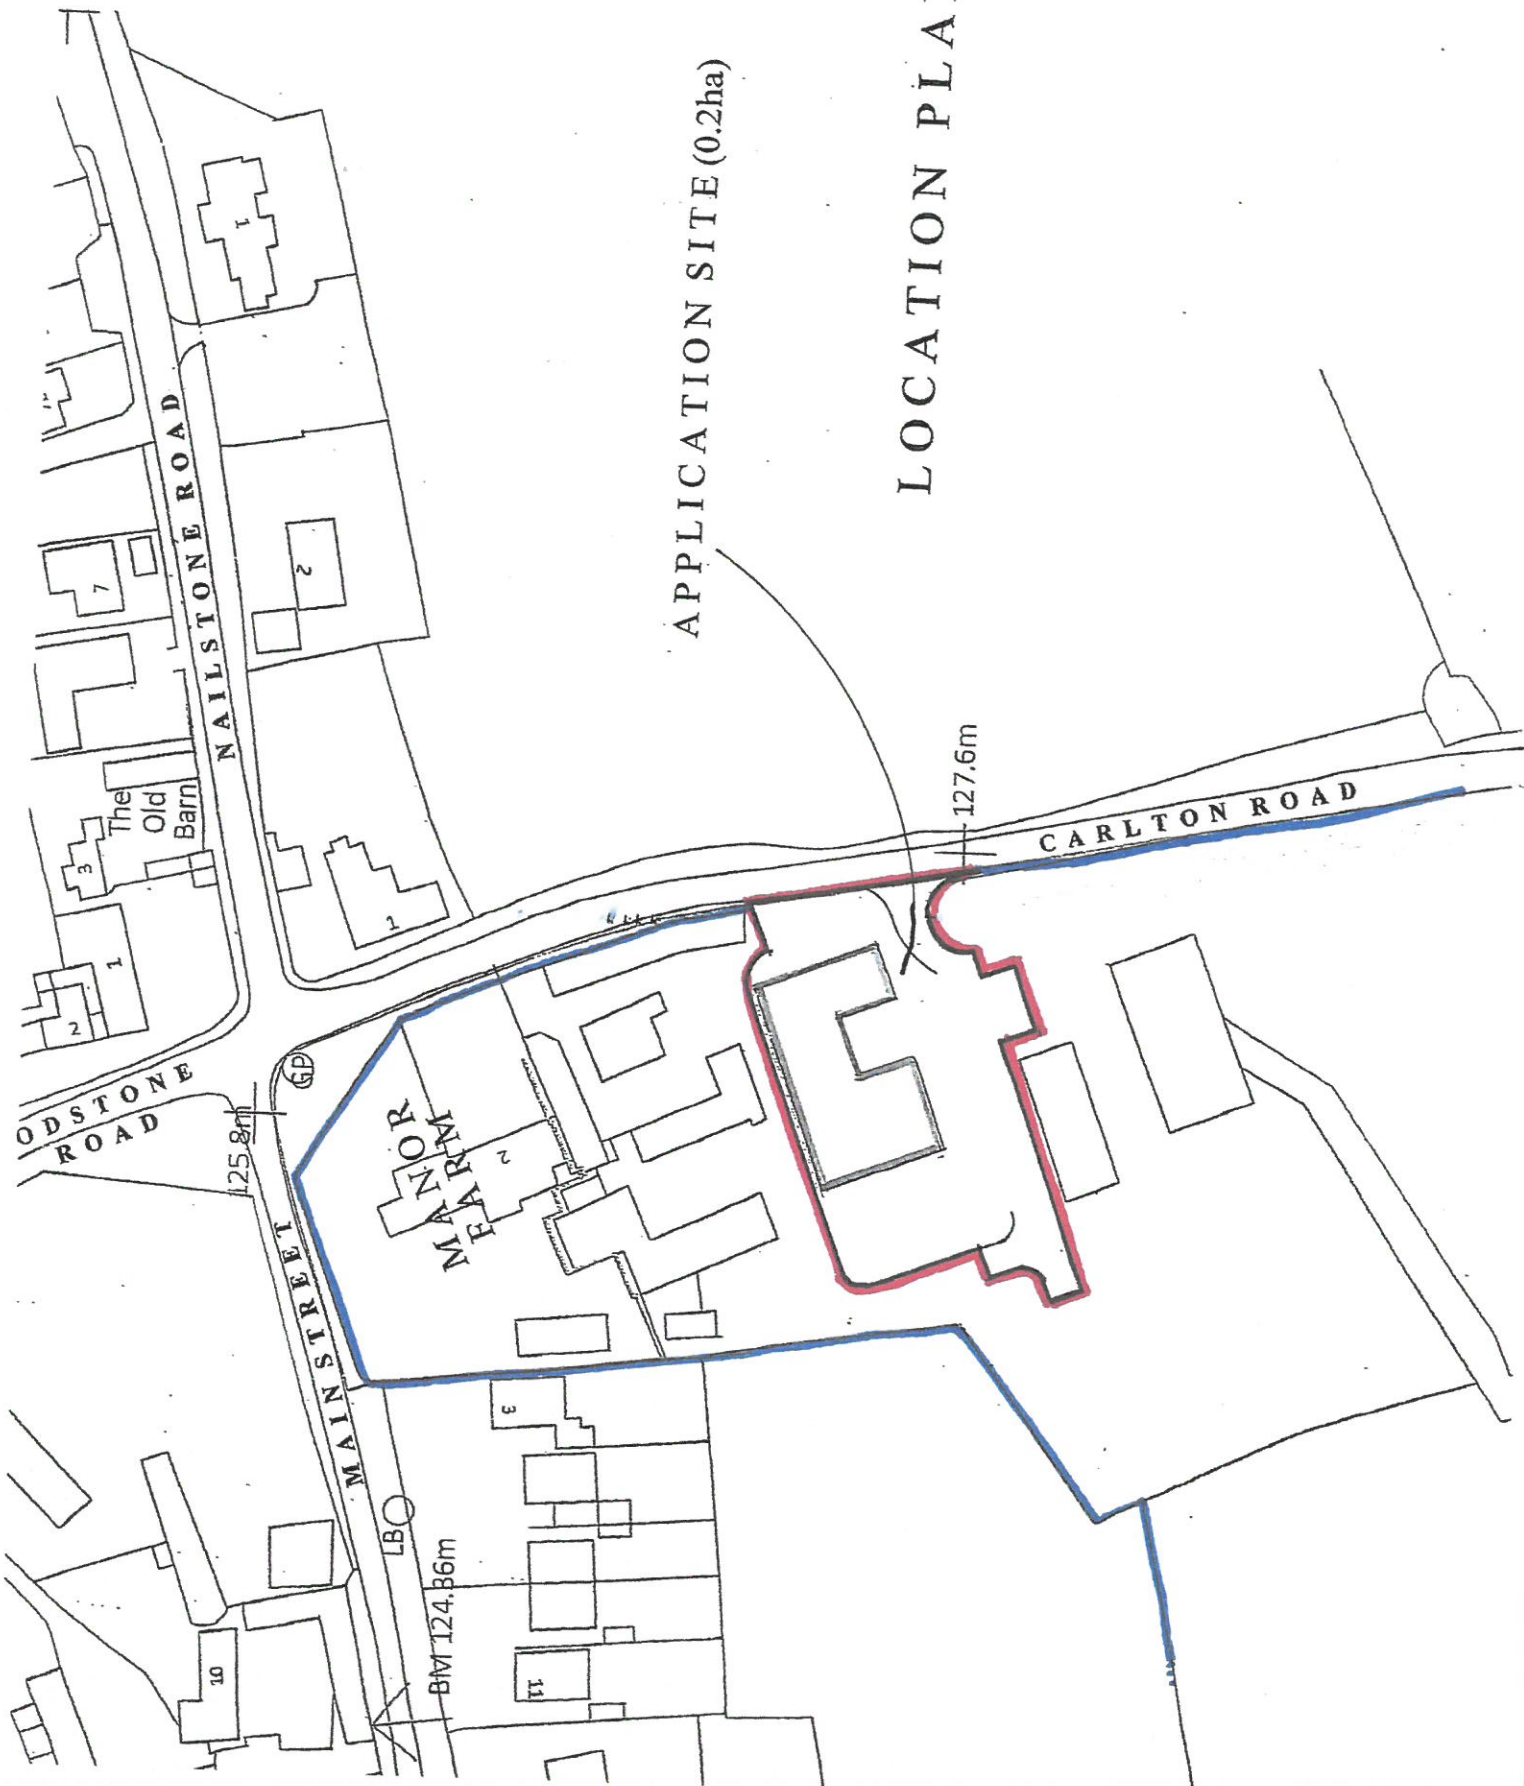


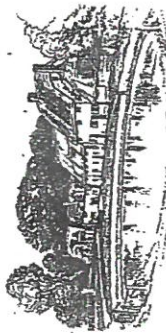

APPLICATION SITE (0.2ha)

LOCATION PLAN 1:1250