

Shrubs				
Key	Type	Density	Height	Pot size
A	Verinica x franciscana	2/m²	40-60cm	3L
B	Euyonymous fortunei	2/m²	30-50cm	5L
C	Lavandula angustifolia	2/m²	20-30cm	5L



Vivara Pro UK Build-in WoodStone Bat Box to be fitted in South East gable





Homemade bug hotel to be built along South facing boundary

Home made bug hotel

Bat box to be fitted in top of gable

New native planting

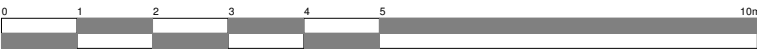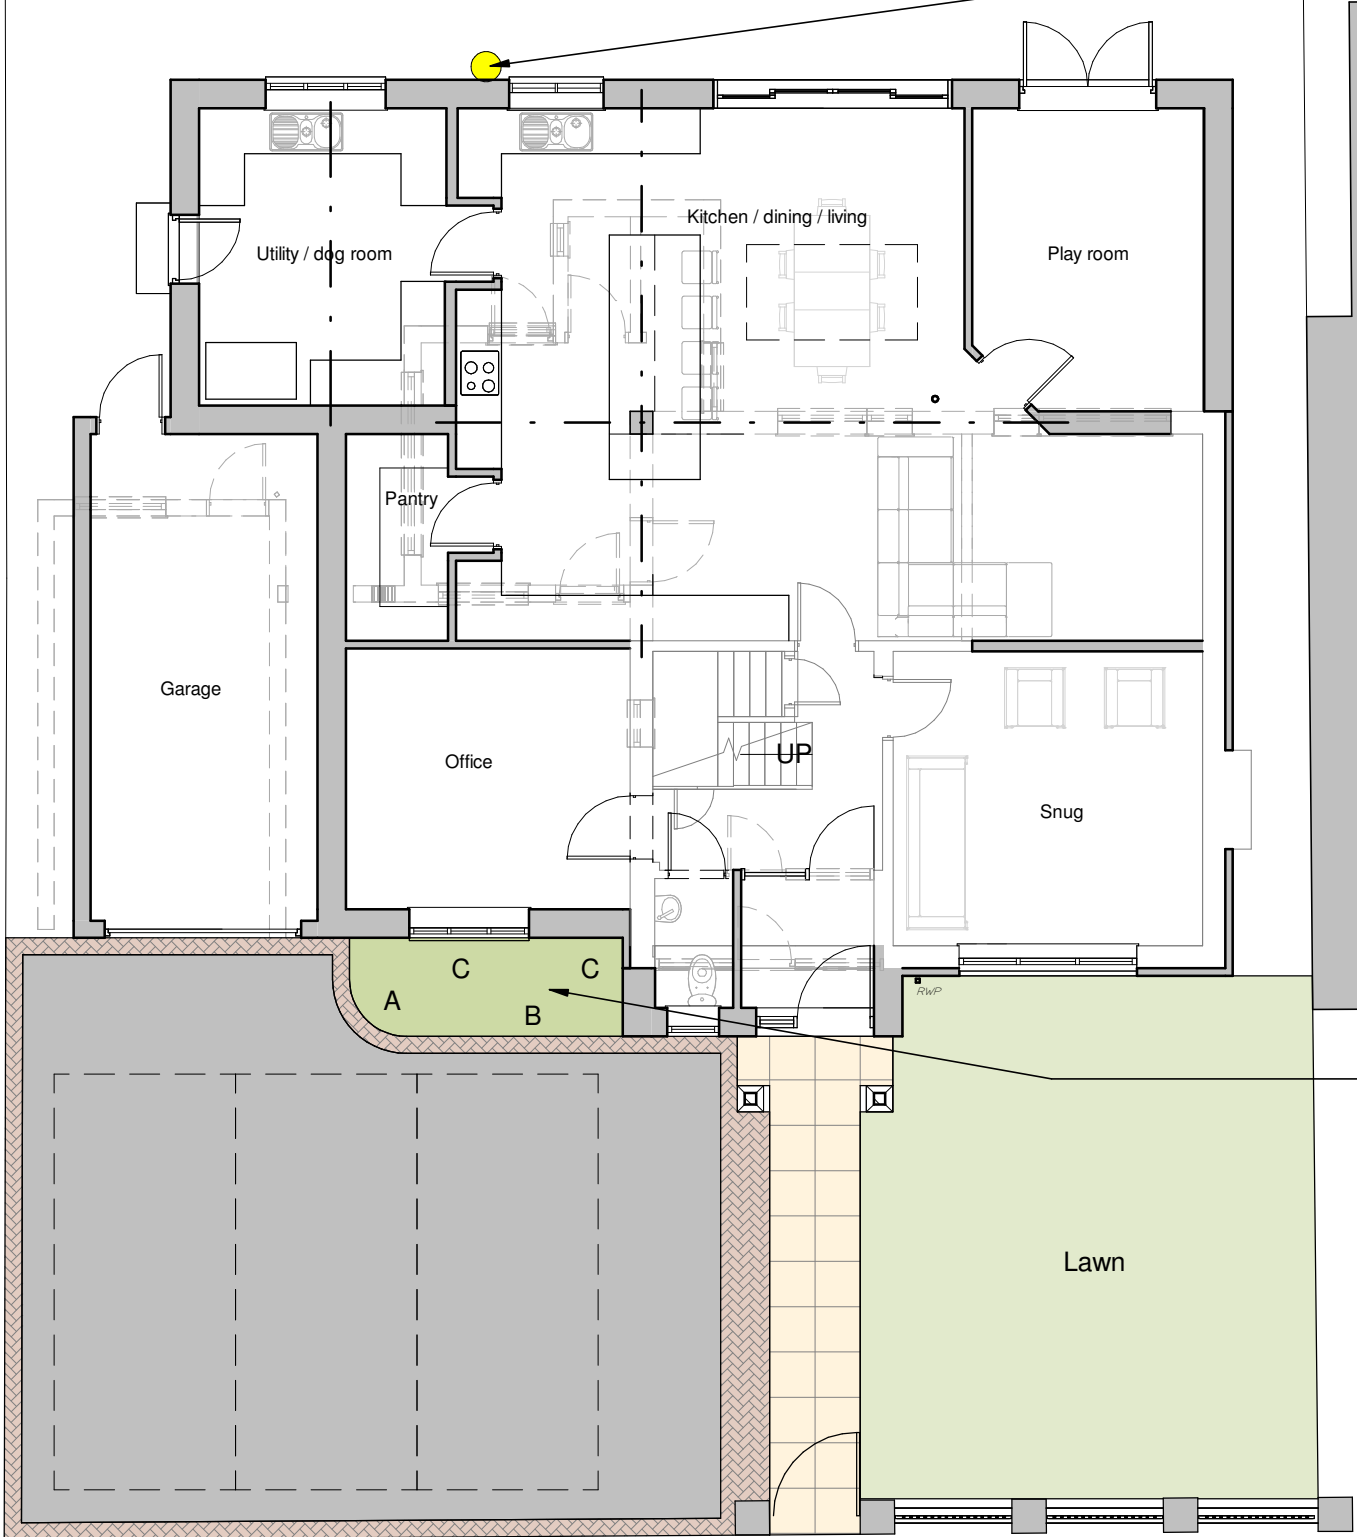

Client Morris			HAYWARD architects 19 Station Road Hinckley Leicestershire LE10 1AW Tel: 01455 635 665 www.haywardarchitects.co.uk	
Project Title Alterations & Extensions Equity Road East Earl Shilton				
Drawing Title Biodiversity scheme				
Scale As noted	Date July 2025	Sheet A2	Job No. 25/53	Drawing No. 04
Author ZLM	Checked by -			
THE COPYRIGHT OF THIS DRAWING IS VESTED IN HAYWARD ARCHITECTS LTD. REPRODUCTION IN ANY FORM, EITHER IN WHOLE OR IN PART IS FORBIDDEN WITHOUT THE PRIOR WRITTEN PERMISSION OF THE COPYRIGHT HOLDER. DO NOT SCALE FROM DRAWING AND ONLY FIGURED DIMENSIONS ARE TO BE USED			Status Planning	