
DCAMDPLN

NOTE:
NONE OF PROPOSED RE-BUILDING CAN BE SEEN FROM Nº 76.

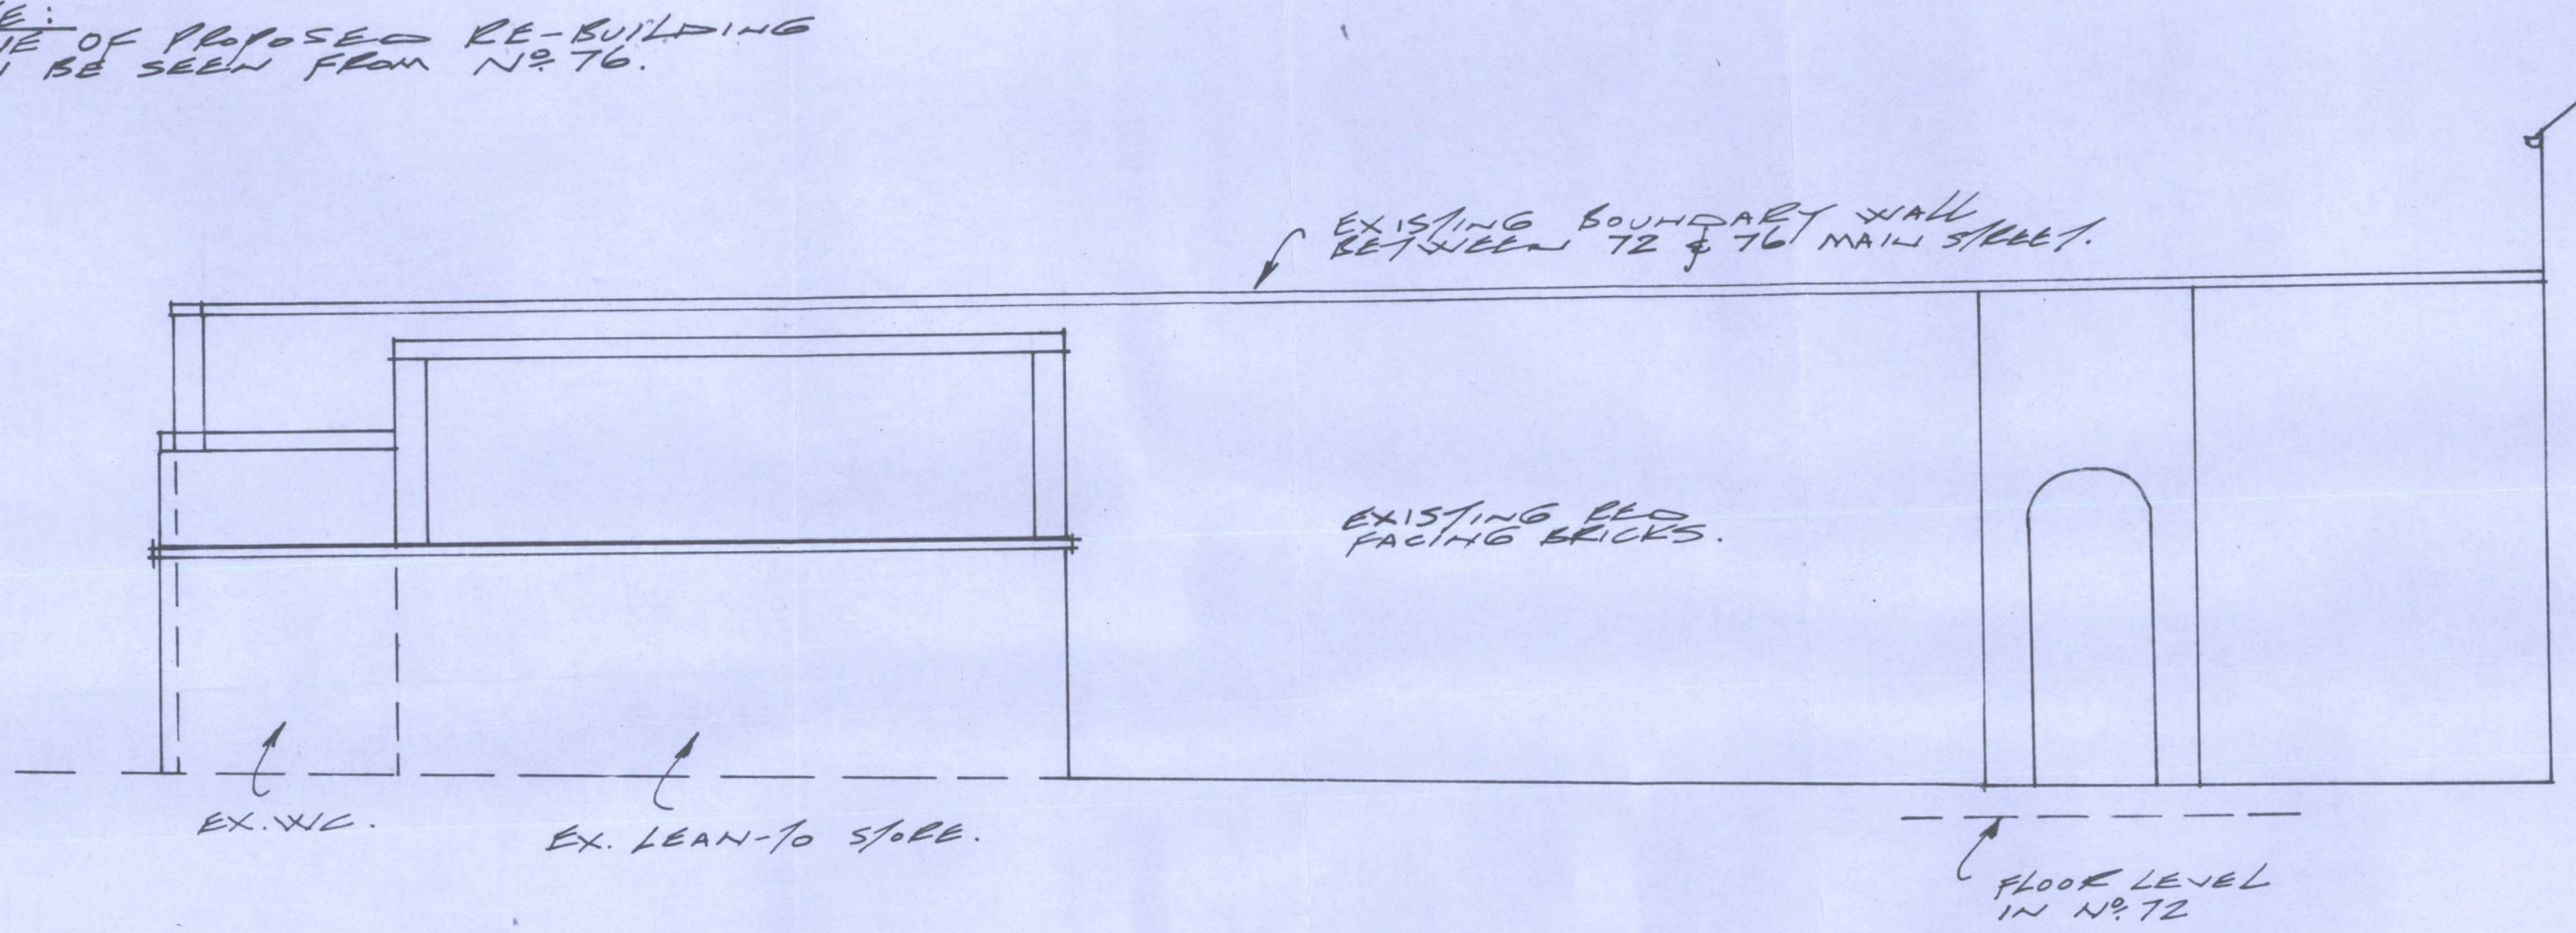

EXISTING NORTH ELEVATION .

PROPOSED RE-BUILDING OF EXISTING OUTBUILDINGS AT THE PRIORY, Nº 72, MAIN STREET DESFORD, LEICS.

SCALE :- 1:50.