Mrs Roe, 28 Troon Way, Burbage.

Map not to Scale.

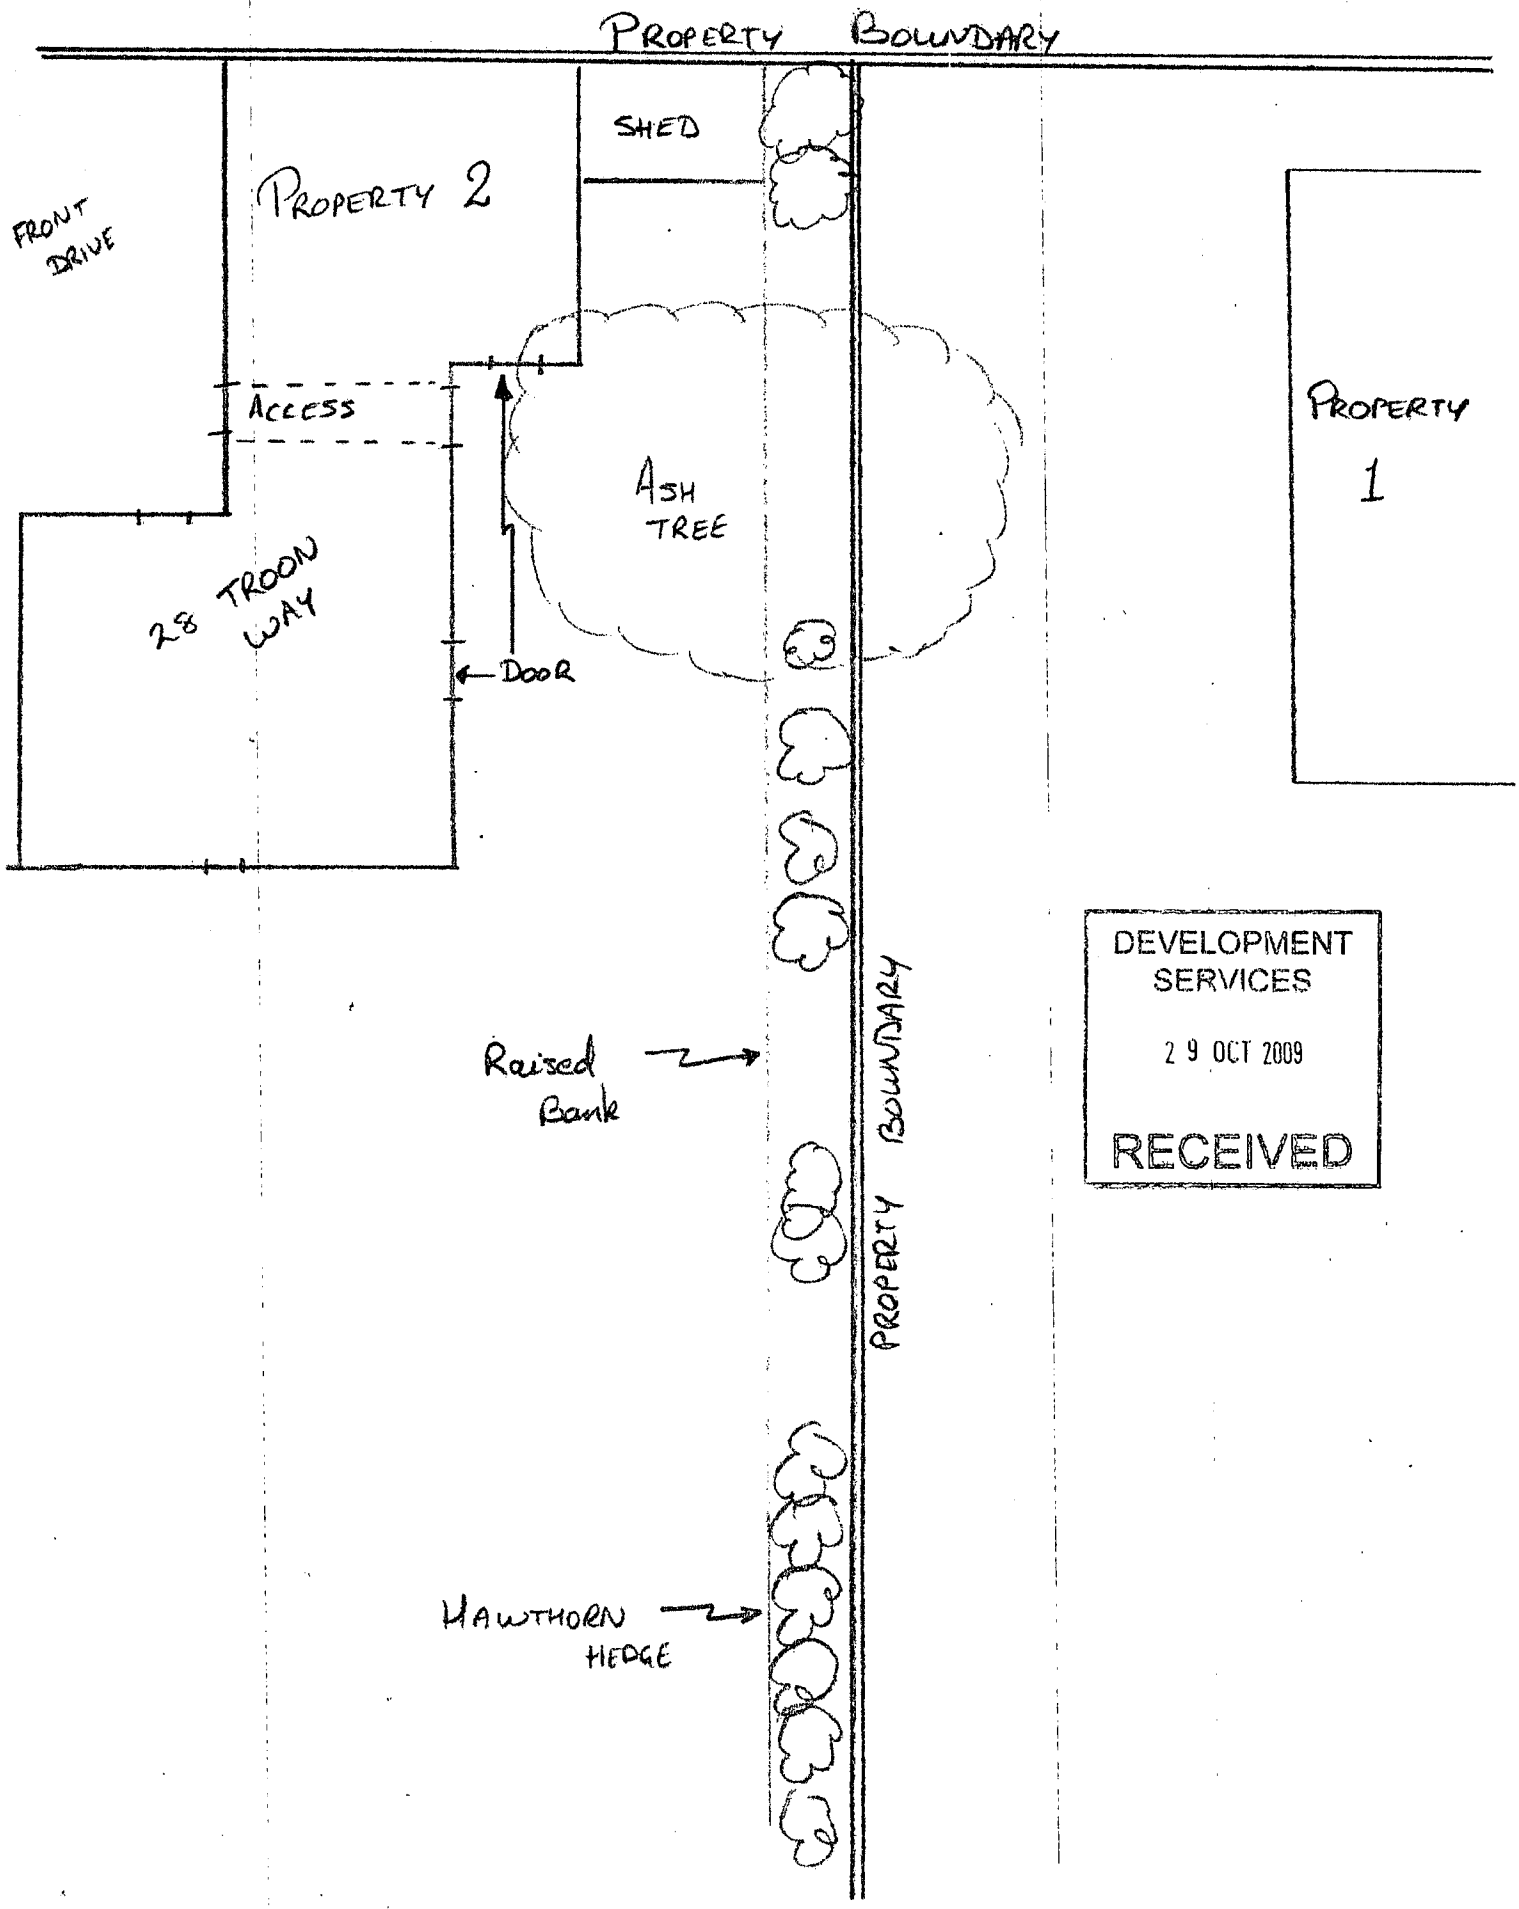

DEVELOPMENT SERVICES
29 OCT 2009
RECEIVED