


Location Plan

Site Address: Easting: 448294 Northing: 305809

Date Produced: 29-Nov-2025

Scale: 1:1250 @A3

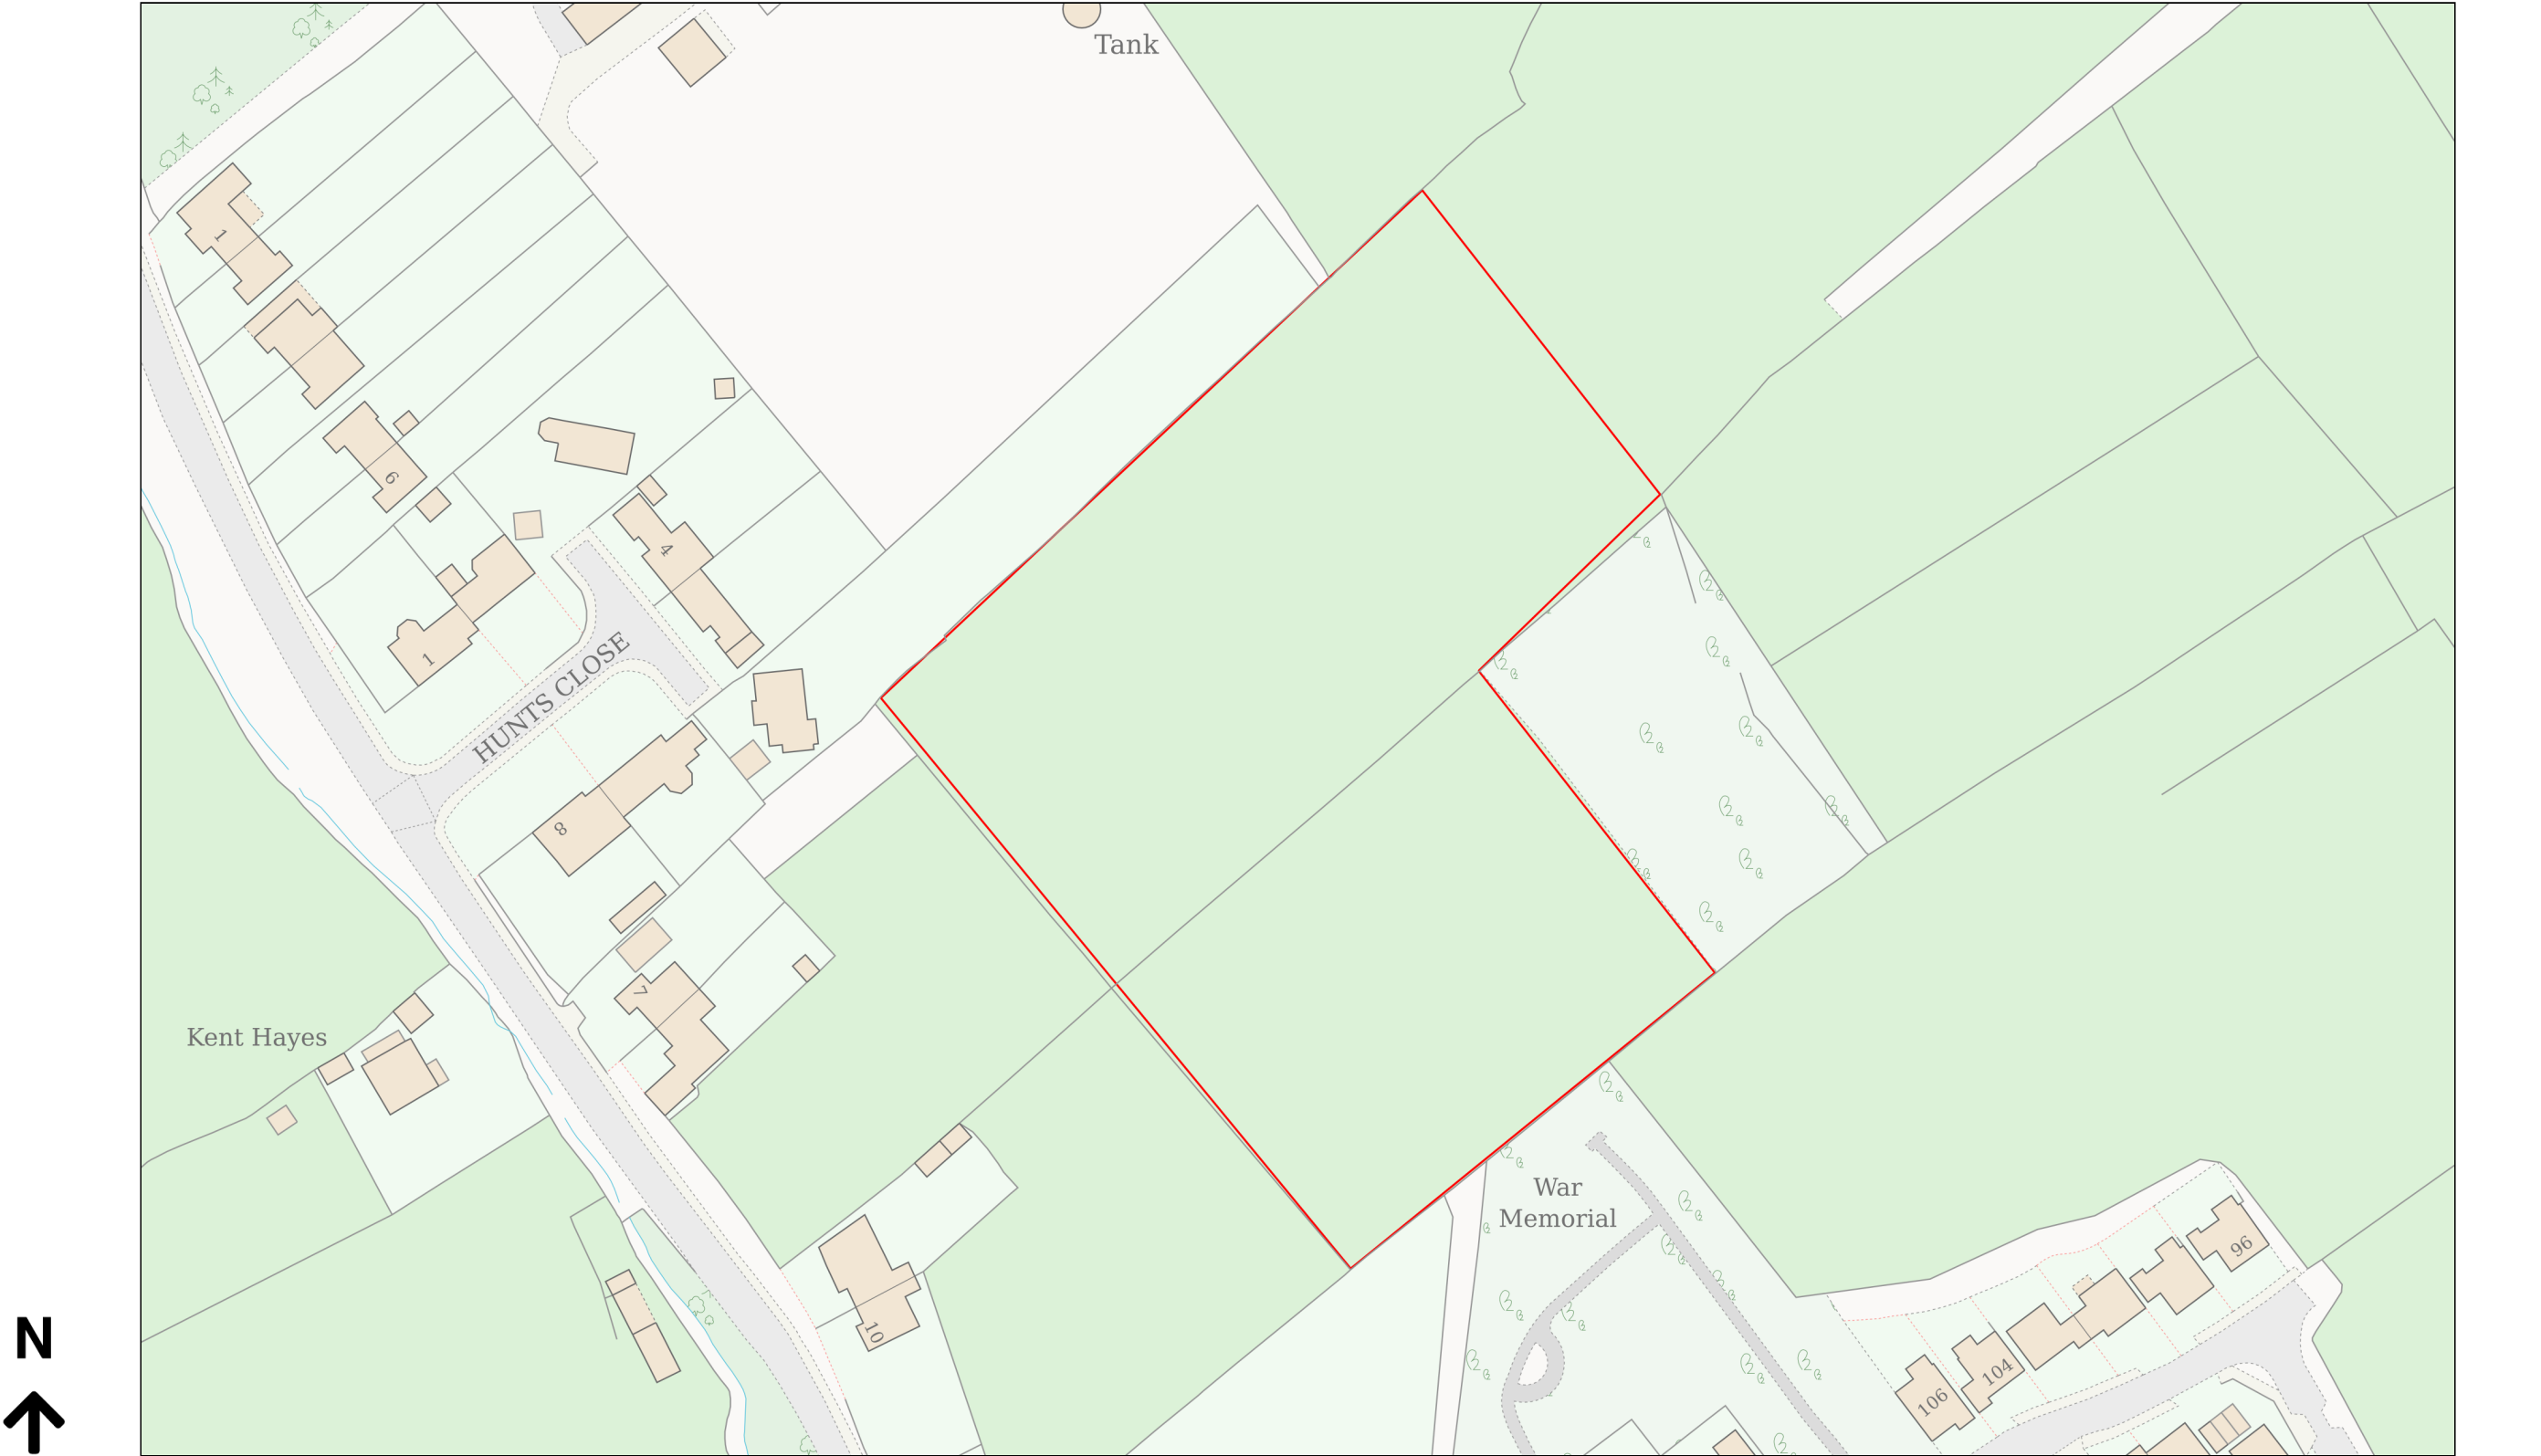

Planning Portal Reference: PP-14444297v1