


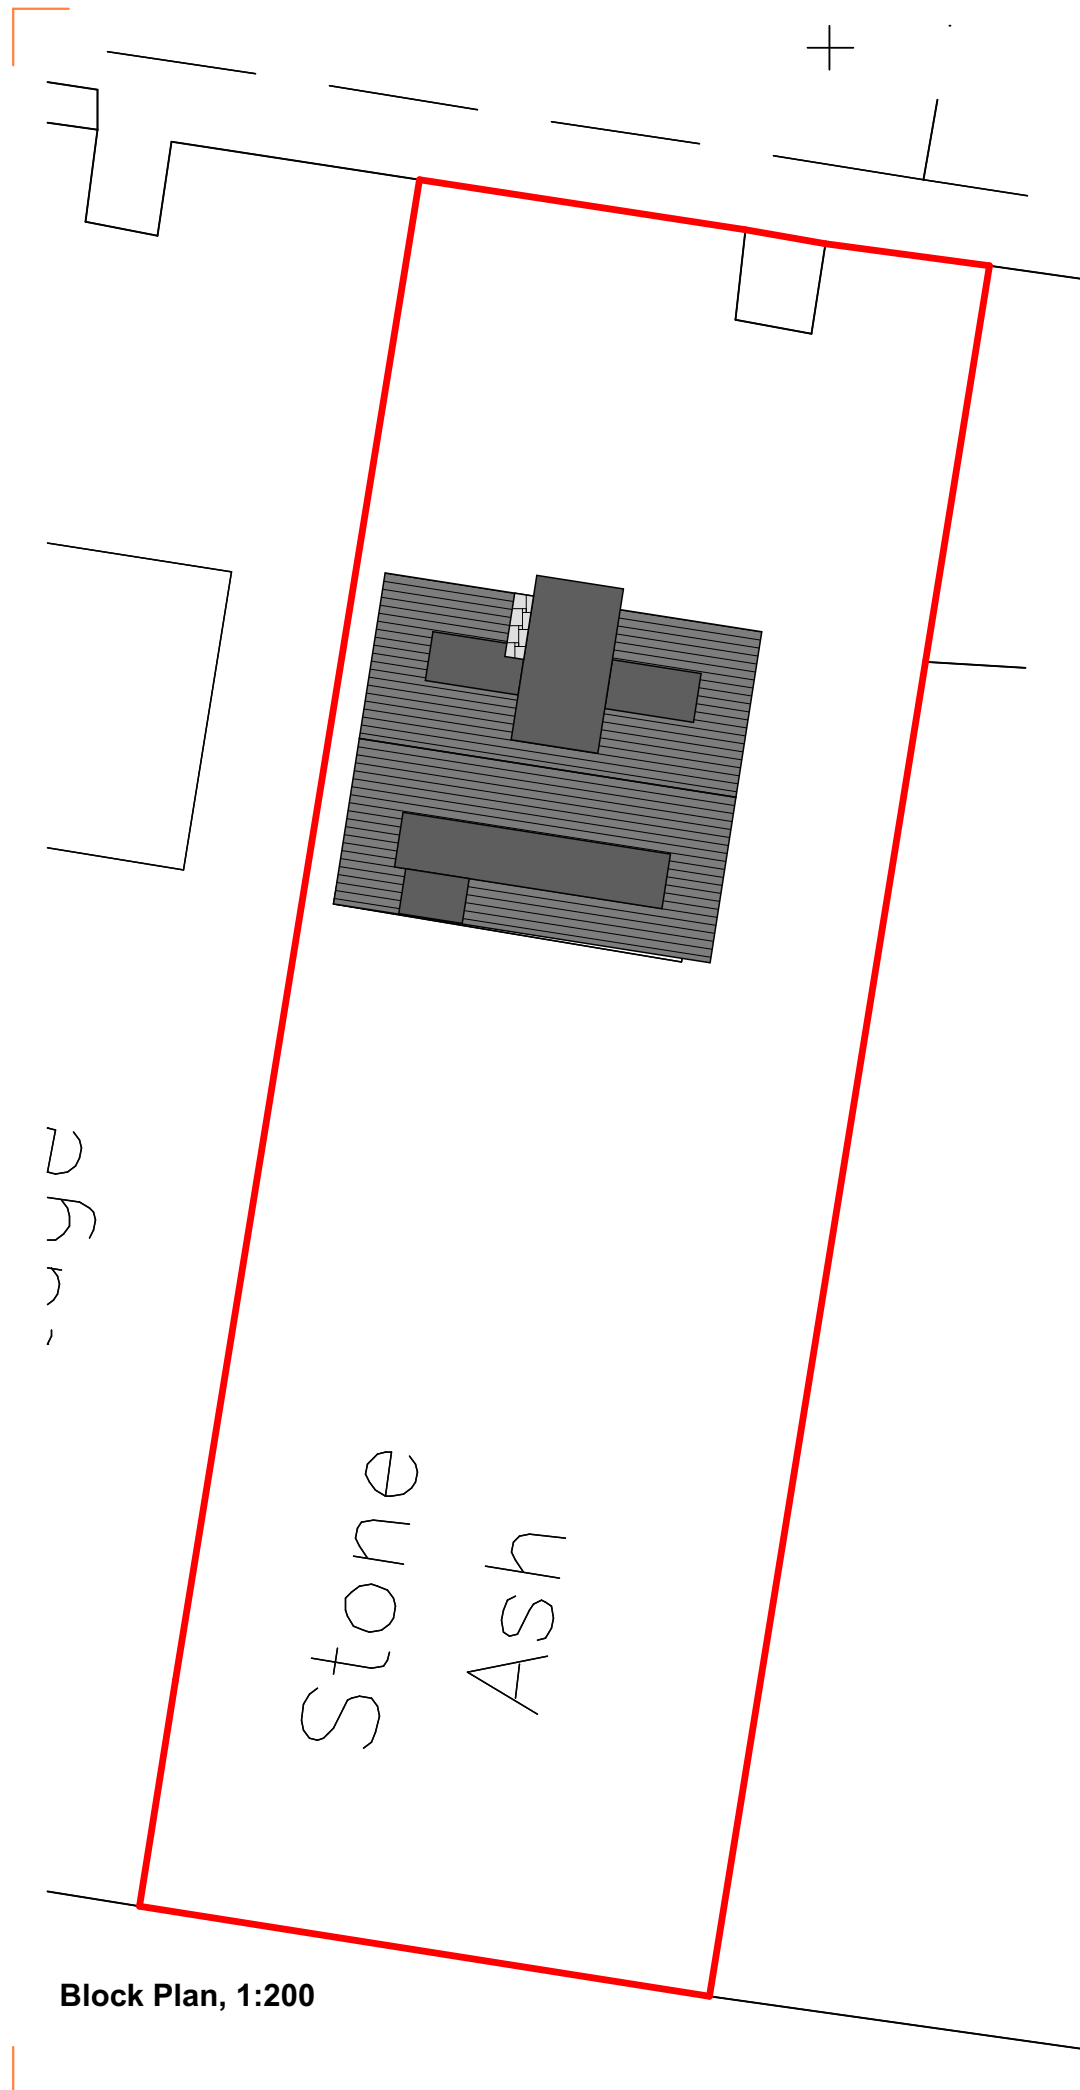


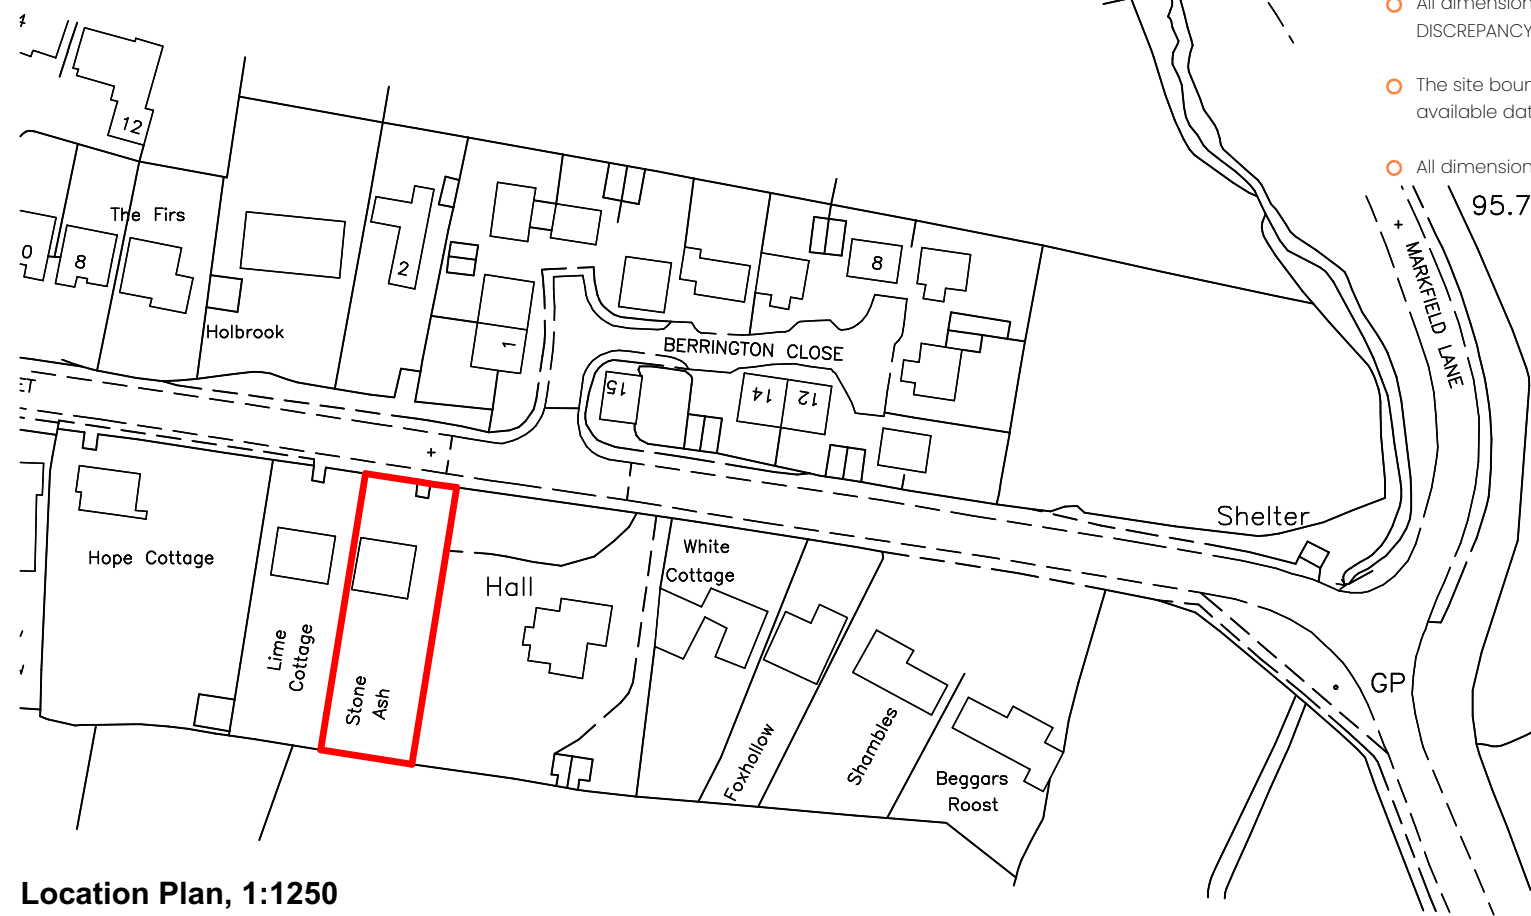

Block Plan, 1:200

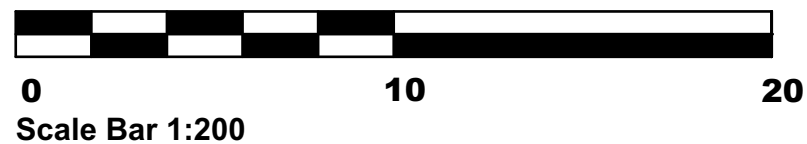

Location Plan, 1:1250

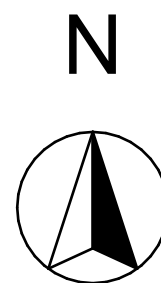

Please Note:

- This drawing may be printed and scaled FOR PLANNING PURPOSES.
- All dimensions to be CHECKED ON SITE and any DISCREPANCY reported to Design Three Sixty.
- The site boundary shown is the best assumed from available data & does NOT represent legal ownership.
- All dimensions in mm unless otherwise stated.

Revisions.

DESIGN THREE SIXTY

E: info@designthreesixty.co.uk
T: +44 (0) 7904 224864
W: www.designthreesixty.co.uk

Project:
Proposed new porch, rear balcony,
internal layout alterations & new cladding

Stone Ash
Main Street
Botcheston
LE9 9FF

Client:

Mr Simon Palmer

Drawing Title:

Location and Block Plan

Drawing by: IG / SK
Checked by: IG / SK

Date: 04-03-2025
Scale: As Shown @A3

Drawing Number: 199-04
Revision: 0/A/B/C/D/E
F/G/H/I/J/K