



Drawings are for L.A. approval only and do not constitute construction drawings.
All dimensions to be checked on site before works commence. Agent to be advised of any discrepancies.

 Extent of Single Storey Extension

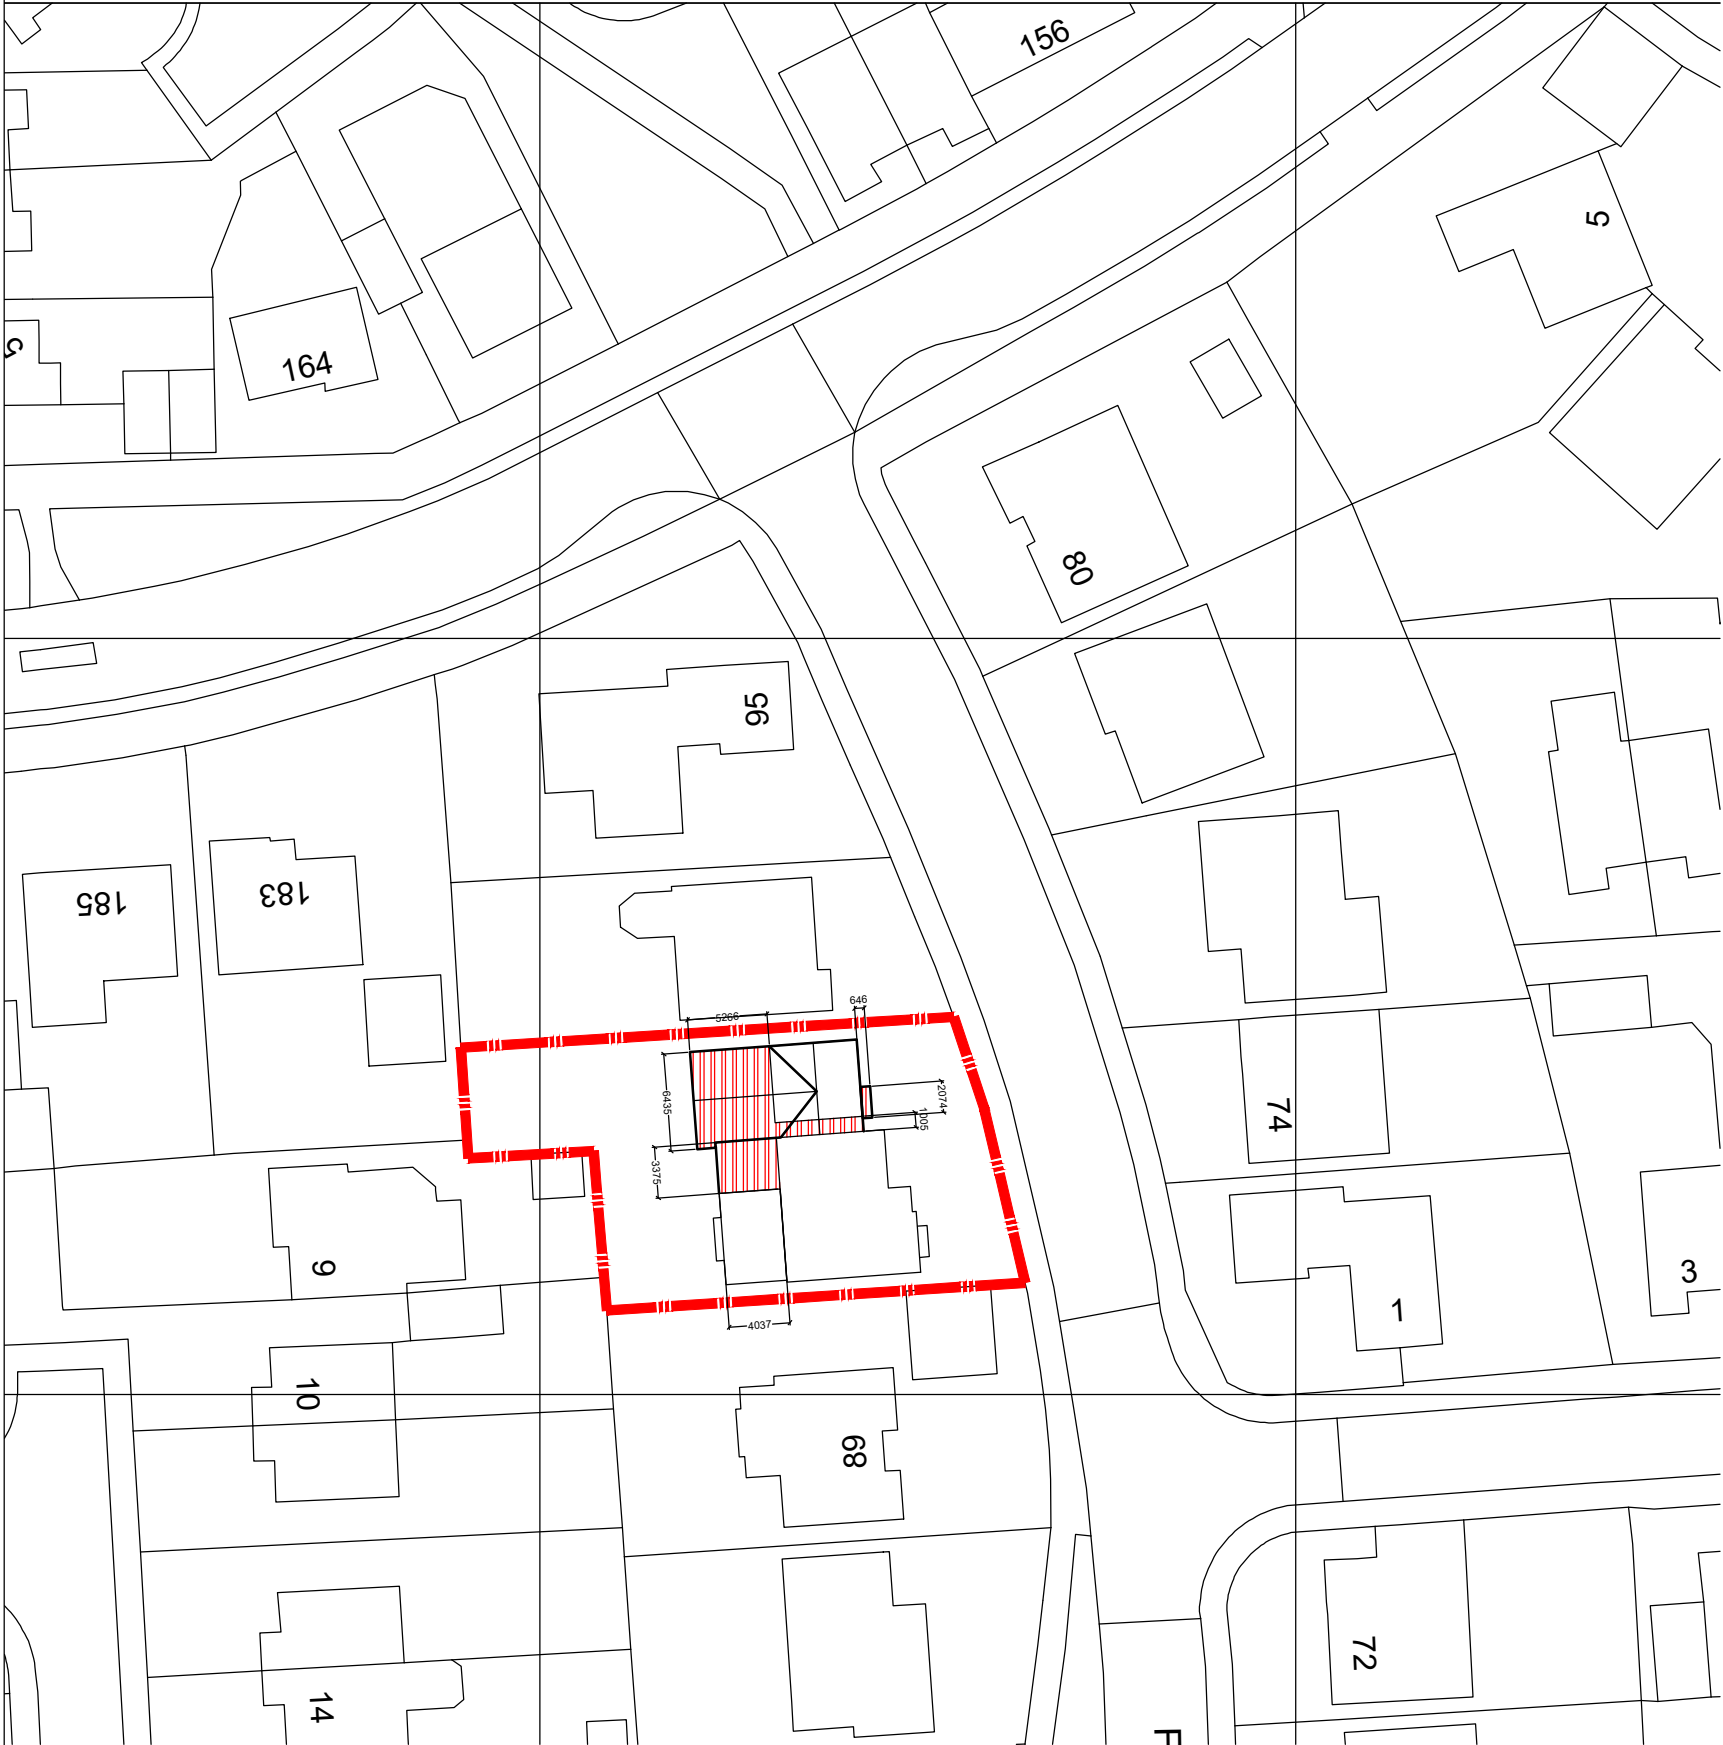


1:500 Location Plan

Site Location Plan

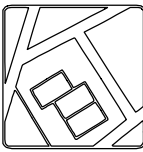

UK
Planning
Maps

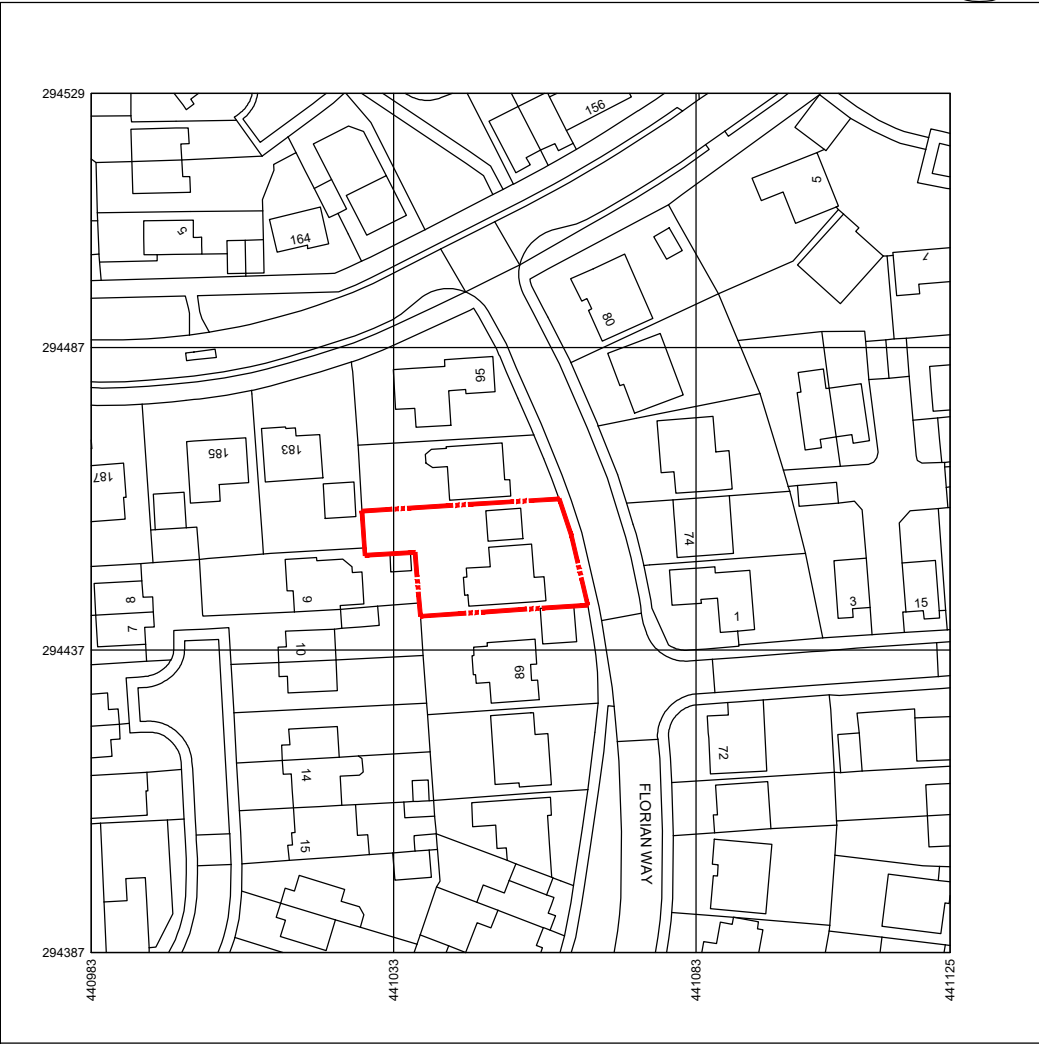

Produced on 01 August 2025 from the Ordnance Survey National Geographic Database and incorporating surveyed revision available at this date.
This map shows the area bounded by 440983 294387, 441125 294387, 441125 294529, 440983 294529, 440983 294387.
Crown copyright and database rights 2025 OS 100054135. Supplied by copla ltd trading as UKPlanningMaps.com a licensed Ordnance Survey partner (OS 100054135).
Data licence expires 01 August 2026. Unique plan reference: v2f/1292829/1733517



1:1250 Site Location Plan

A+DM

Architecture and Design Management

Drawing Status:		PLANNING	
Revision Notes:			
Client:		Mr & Mrs Swain	
Project:		91 Florian Way, Hinckley. LE10 0WG	
Drawing Title:		Site Location Plan	
Drawing Number:		Swain-003	Revision: -
Scale:		1:1250:500@A3	Date: August 2025
Drawn By:		lgb	Checked By: lgb