

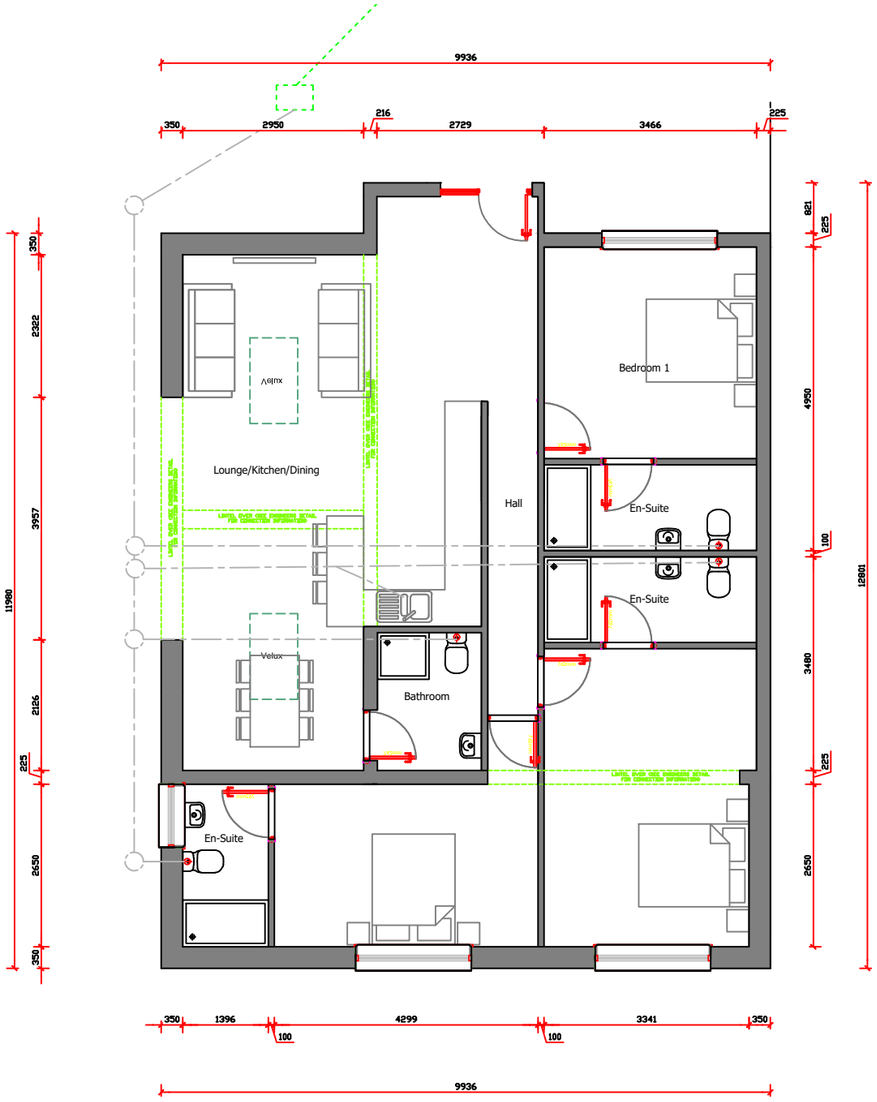


GROUND FLOOR PLAN

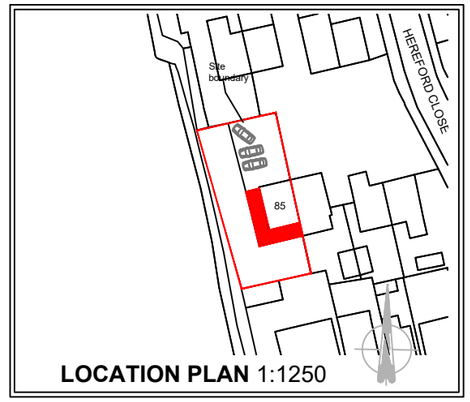

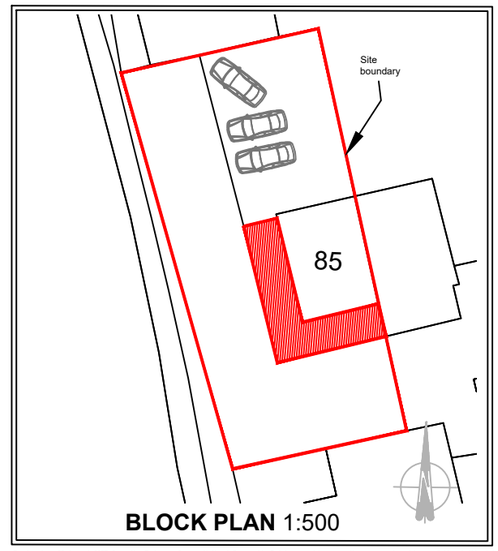

Produced on 09 August 2025 from the Ordnance Survey National Geographic Database and incorporating surveyed revision available at this date. Crown copyright and database rights 2025 OS. Supplied by licensed Ordnance Survey partner (Open Data). Data licence expires 09 August 2026.

NEW PROPOSED FLOOR AREA

GROUND	107.8m²	1160.35sq.ft
TOTAL	107.8m²	1160.35sq.ft

0m 1 2 3m

scale 1:100

\- Client submission

AS PROPOSED PLAN

CLIENT/COMPANY:
Kenny Nettleton

JOB DESCRIPTION:
PROPOSED Single Storey Side and Rear Single Storey Extension with associated builders work
85 Hereford Close, Barwell, Leicester, LE9 8HU

SCALE 1:100 @ A3	**DATE** 09.08.25
DRAWN BY JTC	**DRAWING No:** 002

ALL DIMENSIONS TO BE CHECKED ON SITE BEFORE CONSTRUCTION. ANY DISCREPANCIES TO BE DISCUSSED AND AGREED WITH JC PRIOR TO PROCEEDING.

THIS DRAWING IS THE PROPERTY OF JC AND MUST NOT BE COPIED OR REPRODUCED WITHOUT PRIOR WRITTEN CONSENT.

HEALTH AND SAFETY EXECUTIVE (HSE) WILL NEED TO BE NOTIFIED PRIOR TO COMMENCEMENT OF THE PROJECT