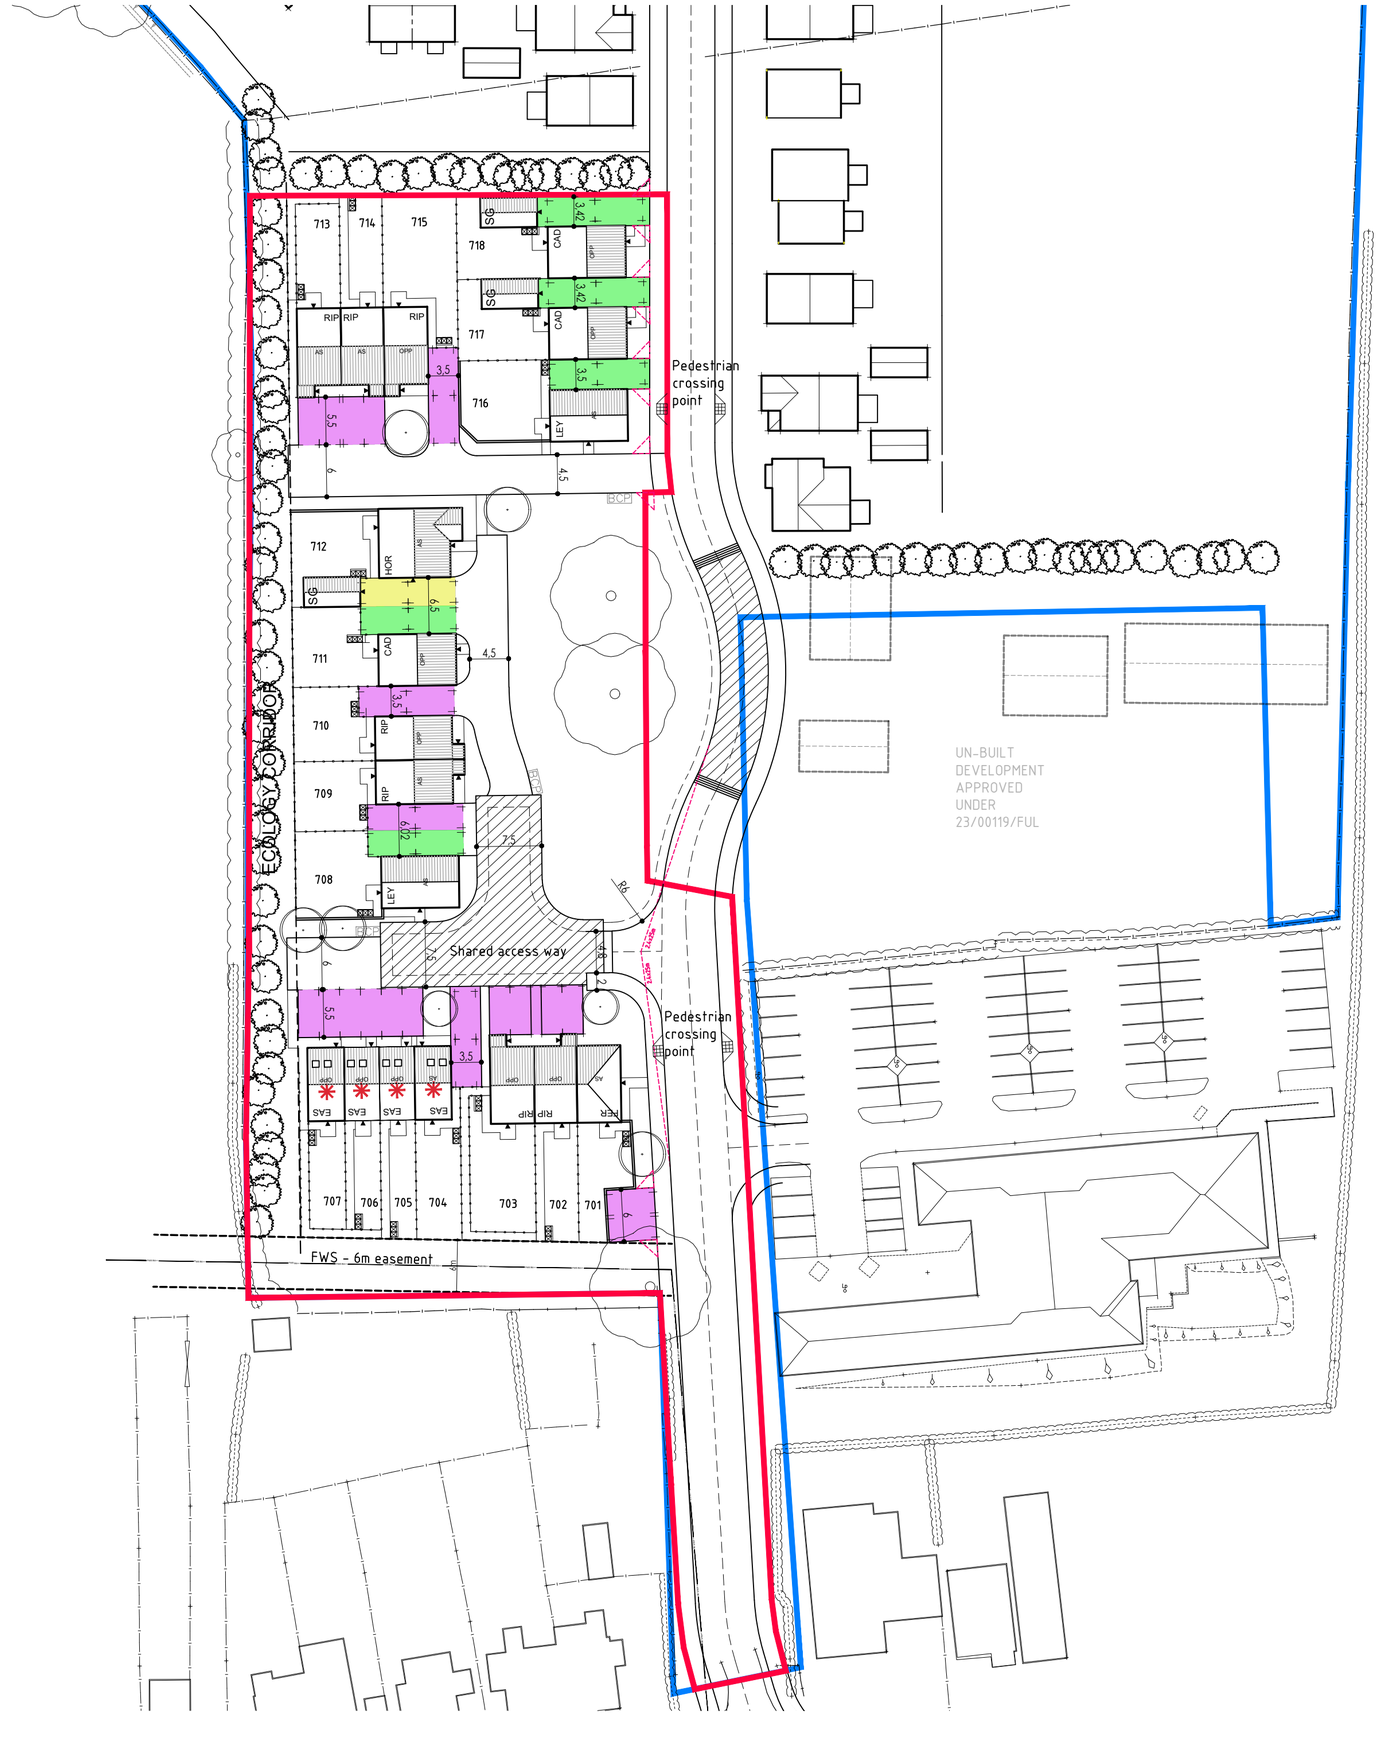

Notes

© Radford Architectural Services Ltd. Do not scale from this drawing. Refer to figured dimensions only. Contractors must check all dimensions on site.

N

PARKING SCHEDULE

2 bedroom dwelling Parking	x24
3 bedroom dwelling parking	x10
4 bedroom dwelling parking	x2
TOTAL SPACES	x36

Revision	Date	Amendment	Initials
D	18.08.25	Path added adjacent plot 712.	DS
C	14.07.25	Plots 704-707 substituted.	DS
B	01.04.25	Pedestrian crossing point moved adjacent plot 1, shared access way adjusted.	DS
A	12.03.25	Updated to latest layout following LA highway comments.	DS

Radford ARCHITECTURAL SERVICES
T 01902 762854 M 07977 253860
W www.radford-architectural.co.uk
E radfordarchitecturalservices@gmail.com

Client: AVANT homes

Project: WESTFIELD AVENUE, EARL SHILTON

Title: PARKING PLAN

Dwg No.: 3187-280

Revision: D

Scale @A2: 1:500

Drawn: DS

Date: NOV 2024