


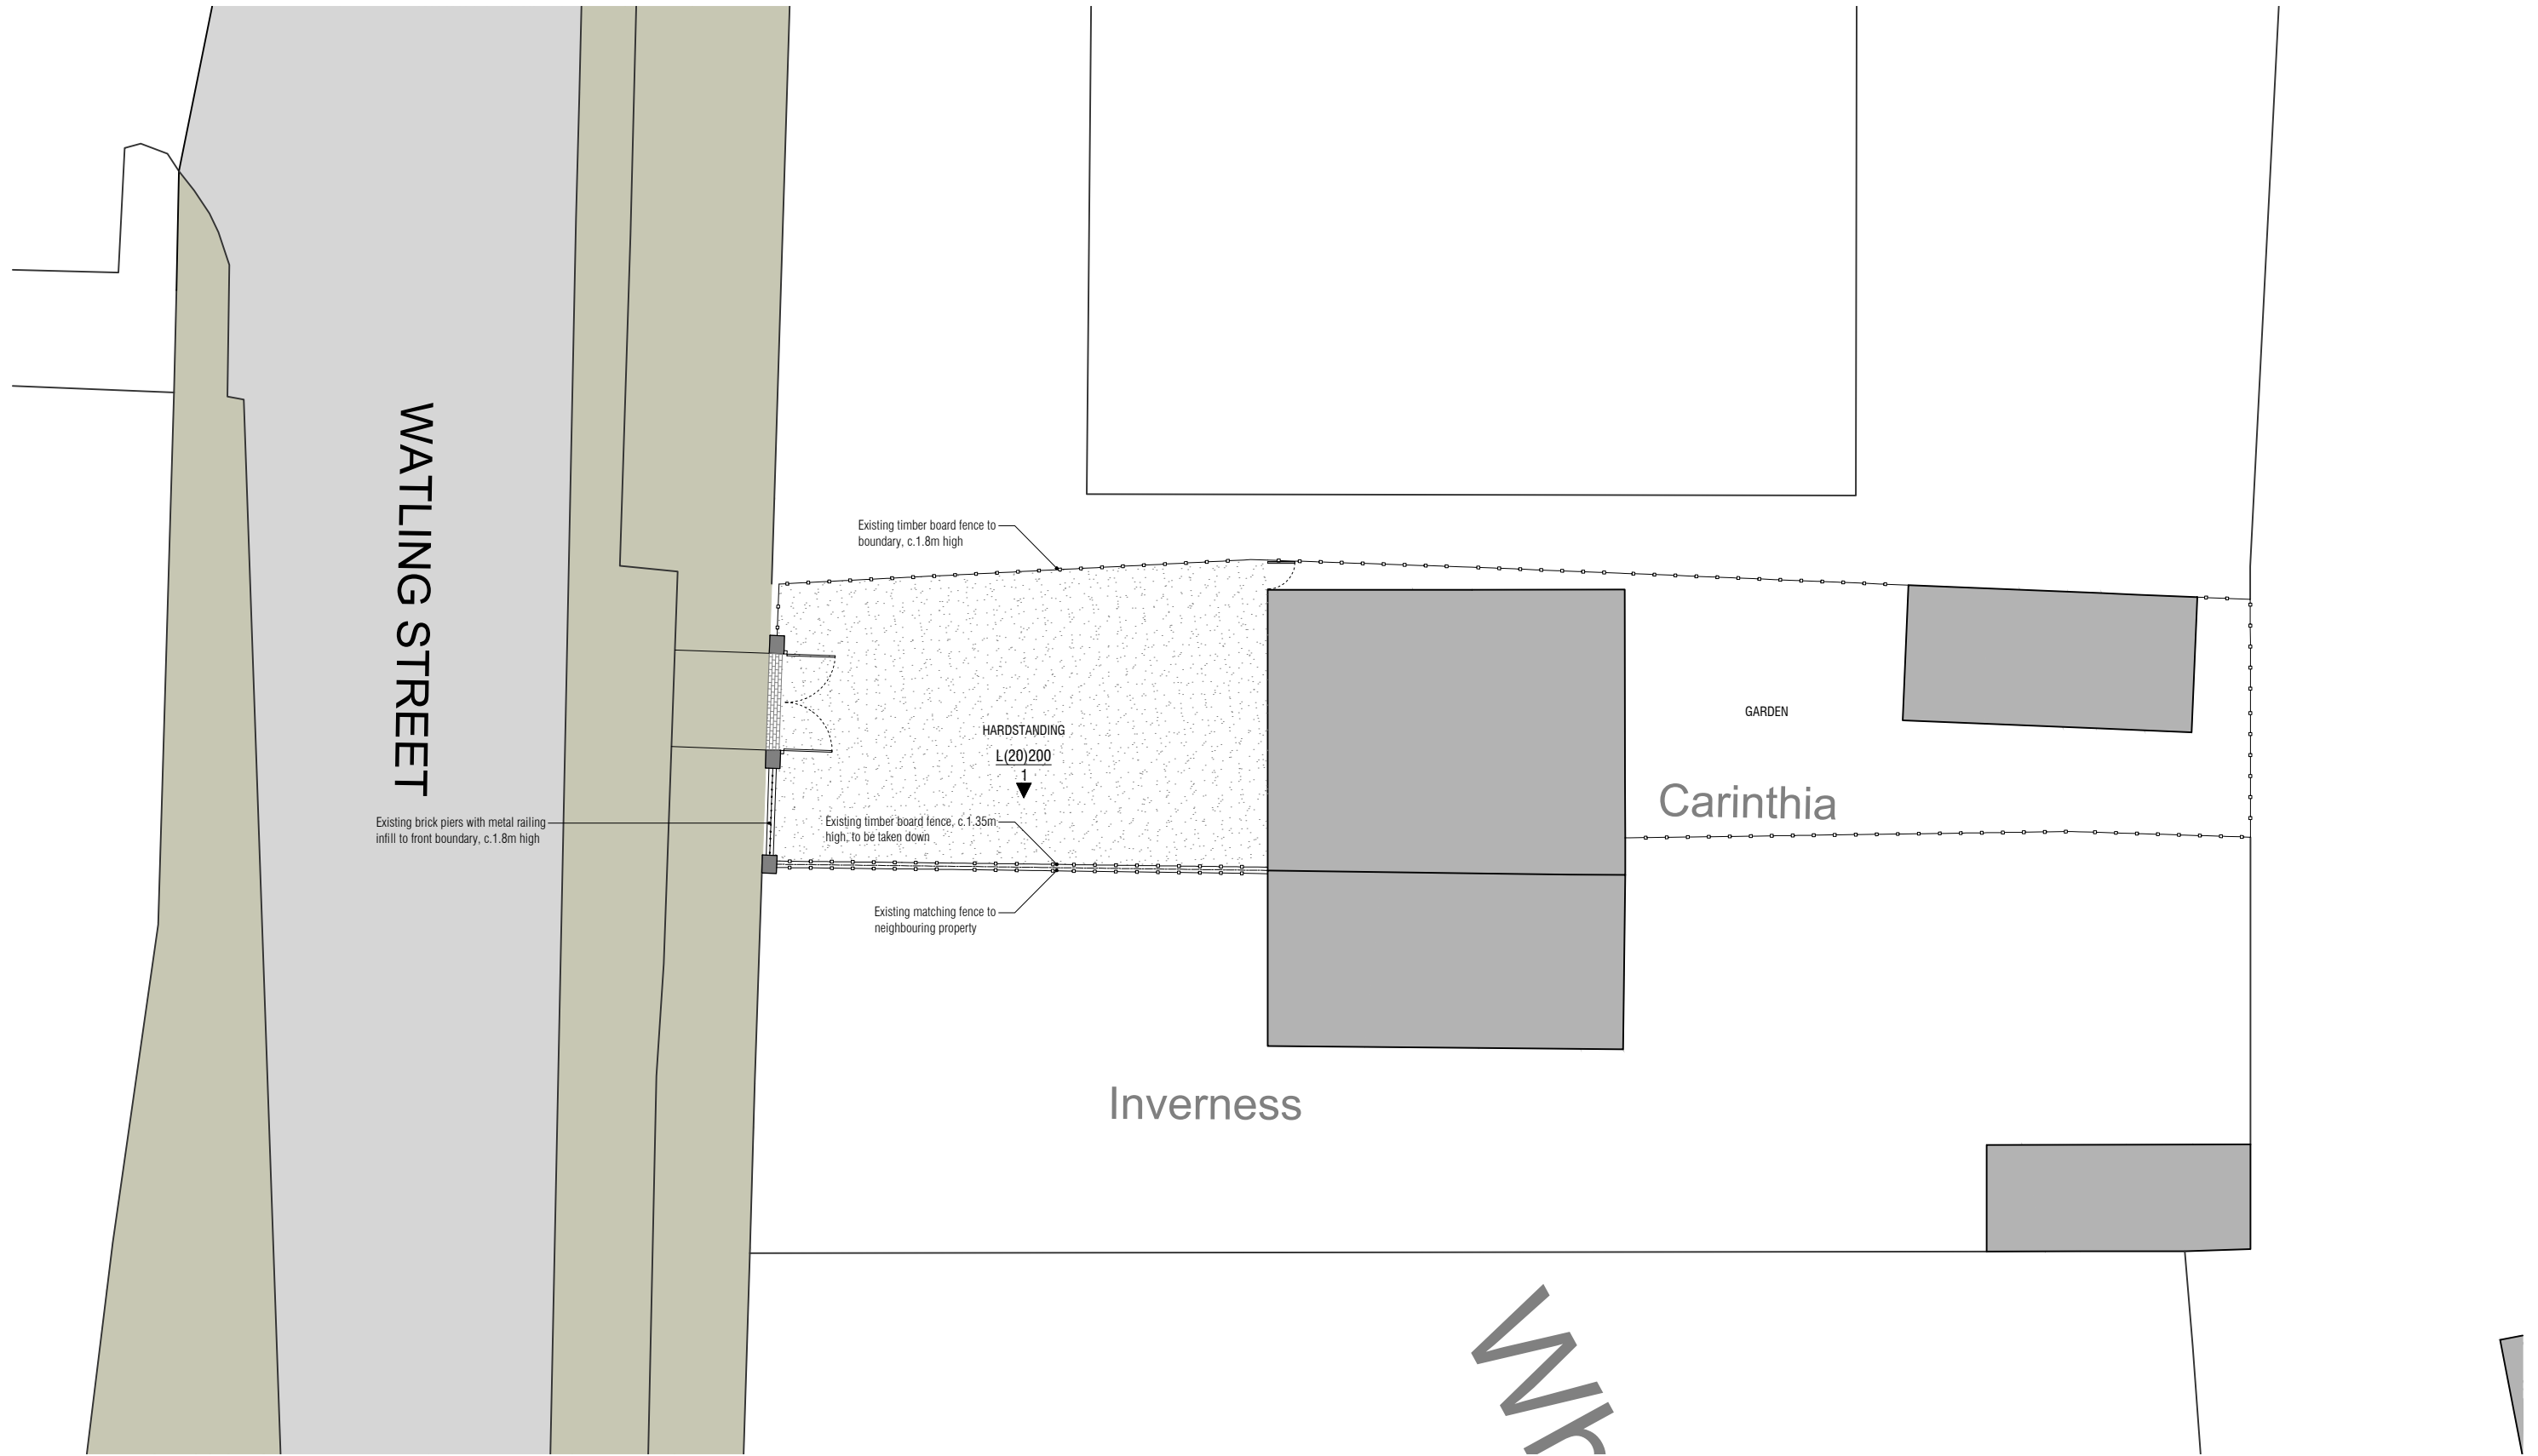

EXISTING BLOCK PLAN



DRAWING NOTES
-

REV.	NOTES
P01	-

DATE	BY
29.01.26	GN

PROJECT
Carinthia, Watling Street Hinckley LE10 3ED

STATUS
PLANNING

DRAWING
Block Plan as Existing

DRAWING #	REVISION	SCALE	FORMAT
L(10)010	P01	1:200	A3

PLANNING BY DESIGN
FROM CONCEPT TO COMPLETION

e: hello@planning-by-design.co.uk
t: +44 (0) 3300 881249