


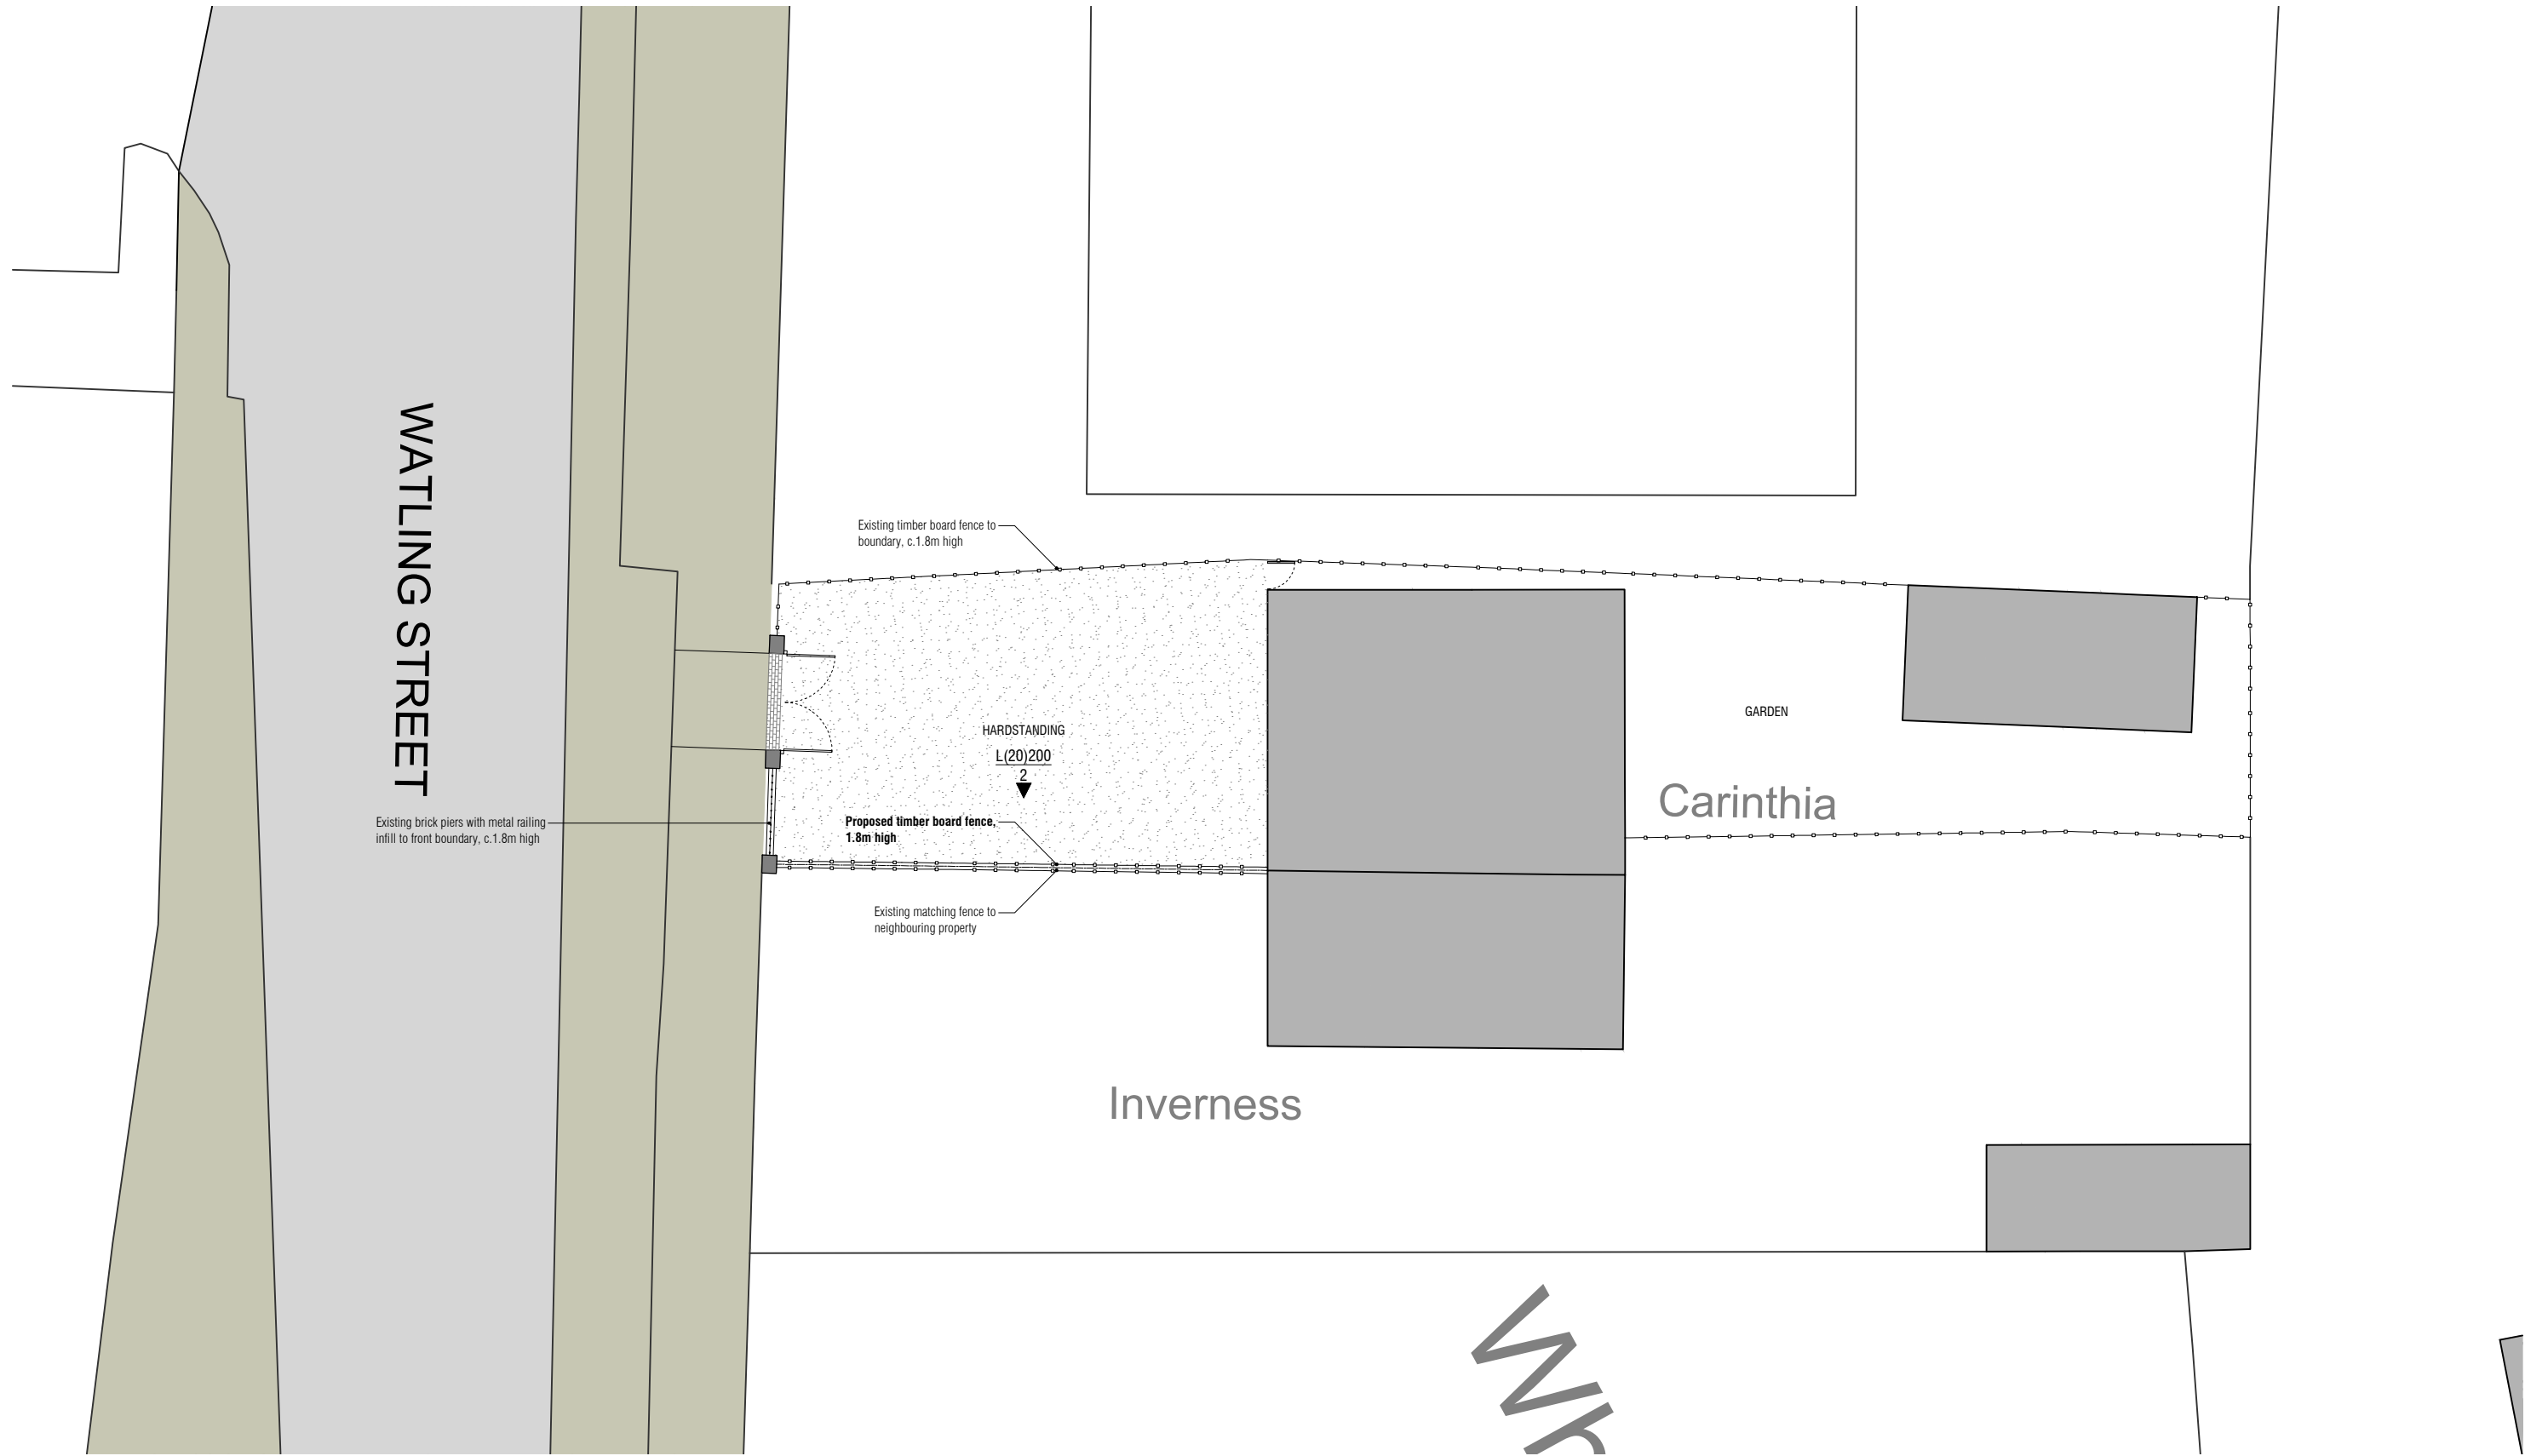

PROPOSED BLOCK PLAN



DRAWING NOTES
-

REV.	NOTES
P01	-

DATE	BY
29.01.26	GN

PROJECT
Carinthia, Watling Street Hinckley LE10 3ED
STATUS
PLANNING

DRAWING			
Block Plan as Proposed			
DRAWING #	REVISION	SCALE	FORMAT
L(20)010	P01	1:200	A3

PLANNING BY DESIGN
FROM CONCEPT TO COMPLETION
e: hello@planning-by-design.co.uk t: +44 (0) 3300 881249