



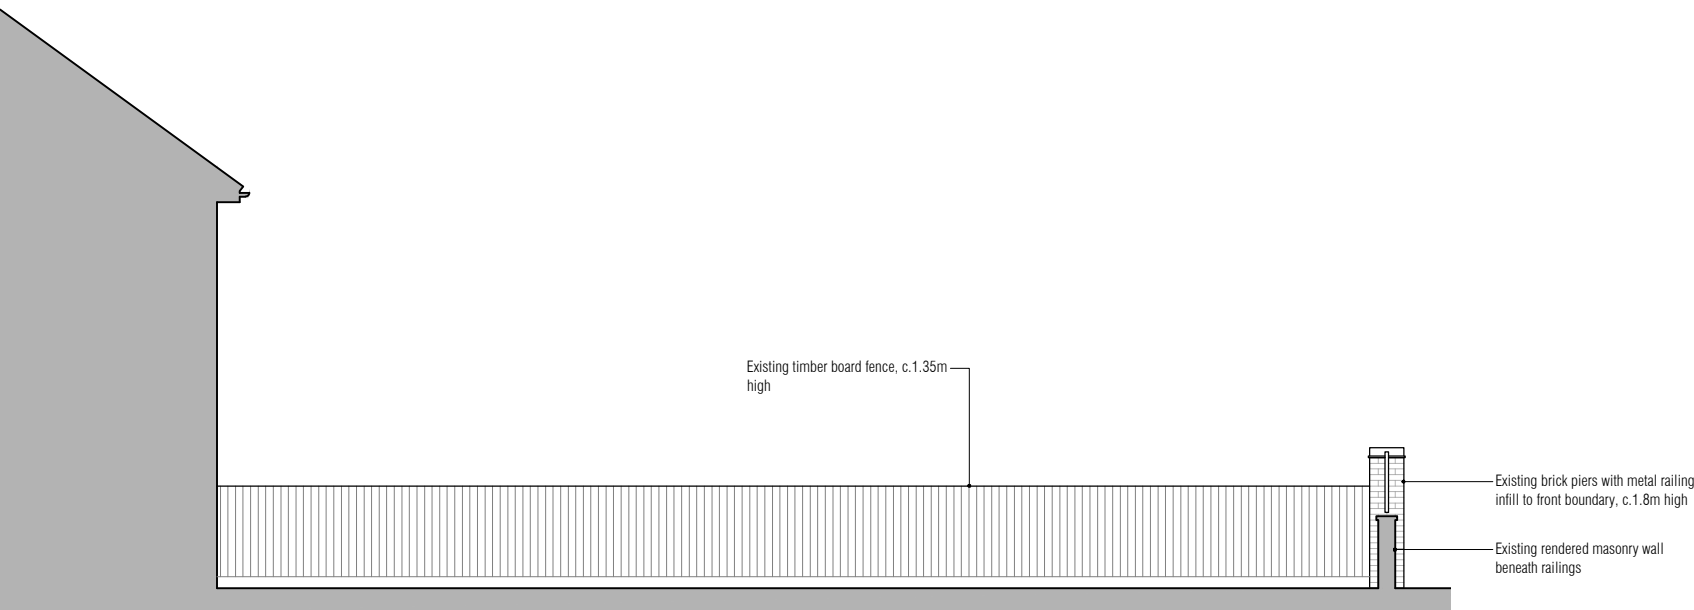

1. EXISTING ELEVATION

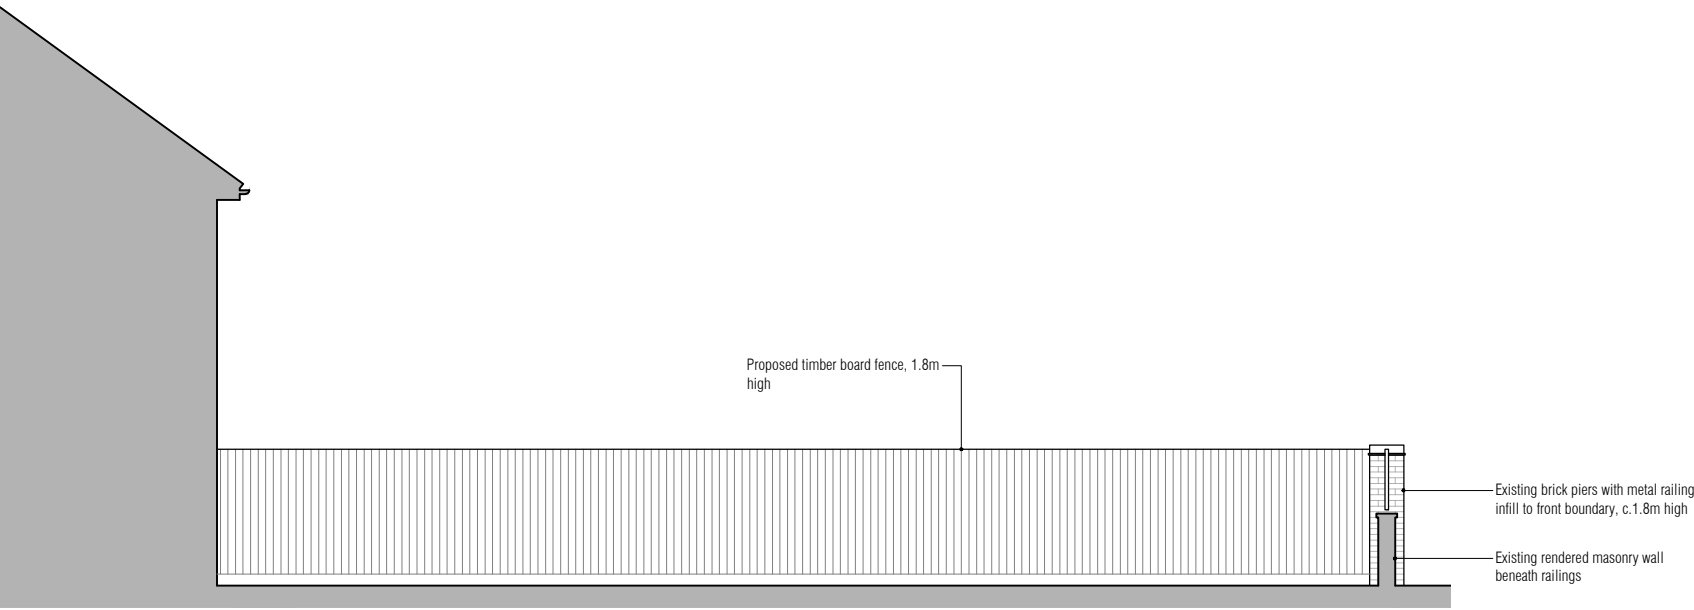

2. PROPOSED ELEVATION



DRAWING NOTES
-

REV. NOTES
P01 -

DATE BY
29.01.26 GN

PROJECT
**Carinthia, Watling Street
Hinckley LE10 3ED**
STATUS
PLANNING

DRAWING
Elevations as Proposed
DRAWING # REVISION SCALE FORMAT
L(20)200 P01 1:100 A3