



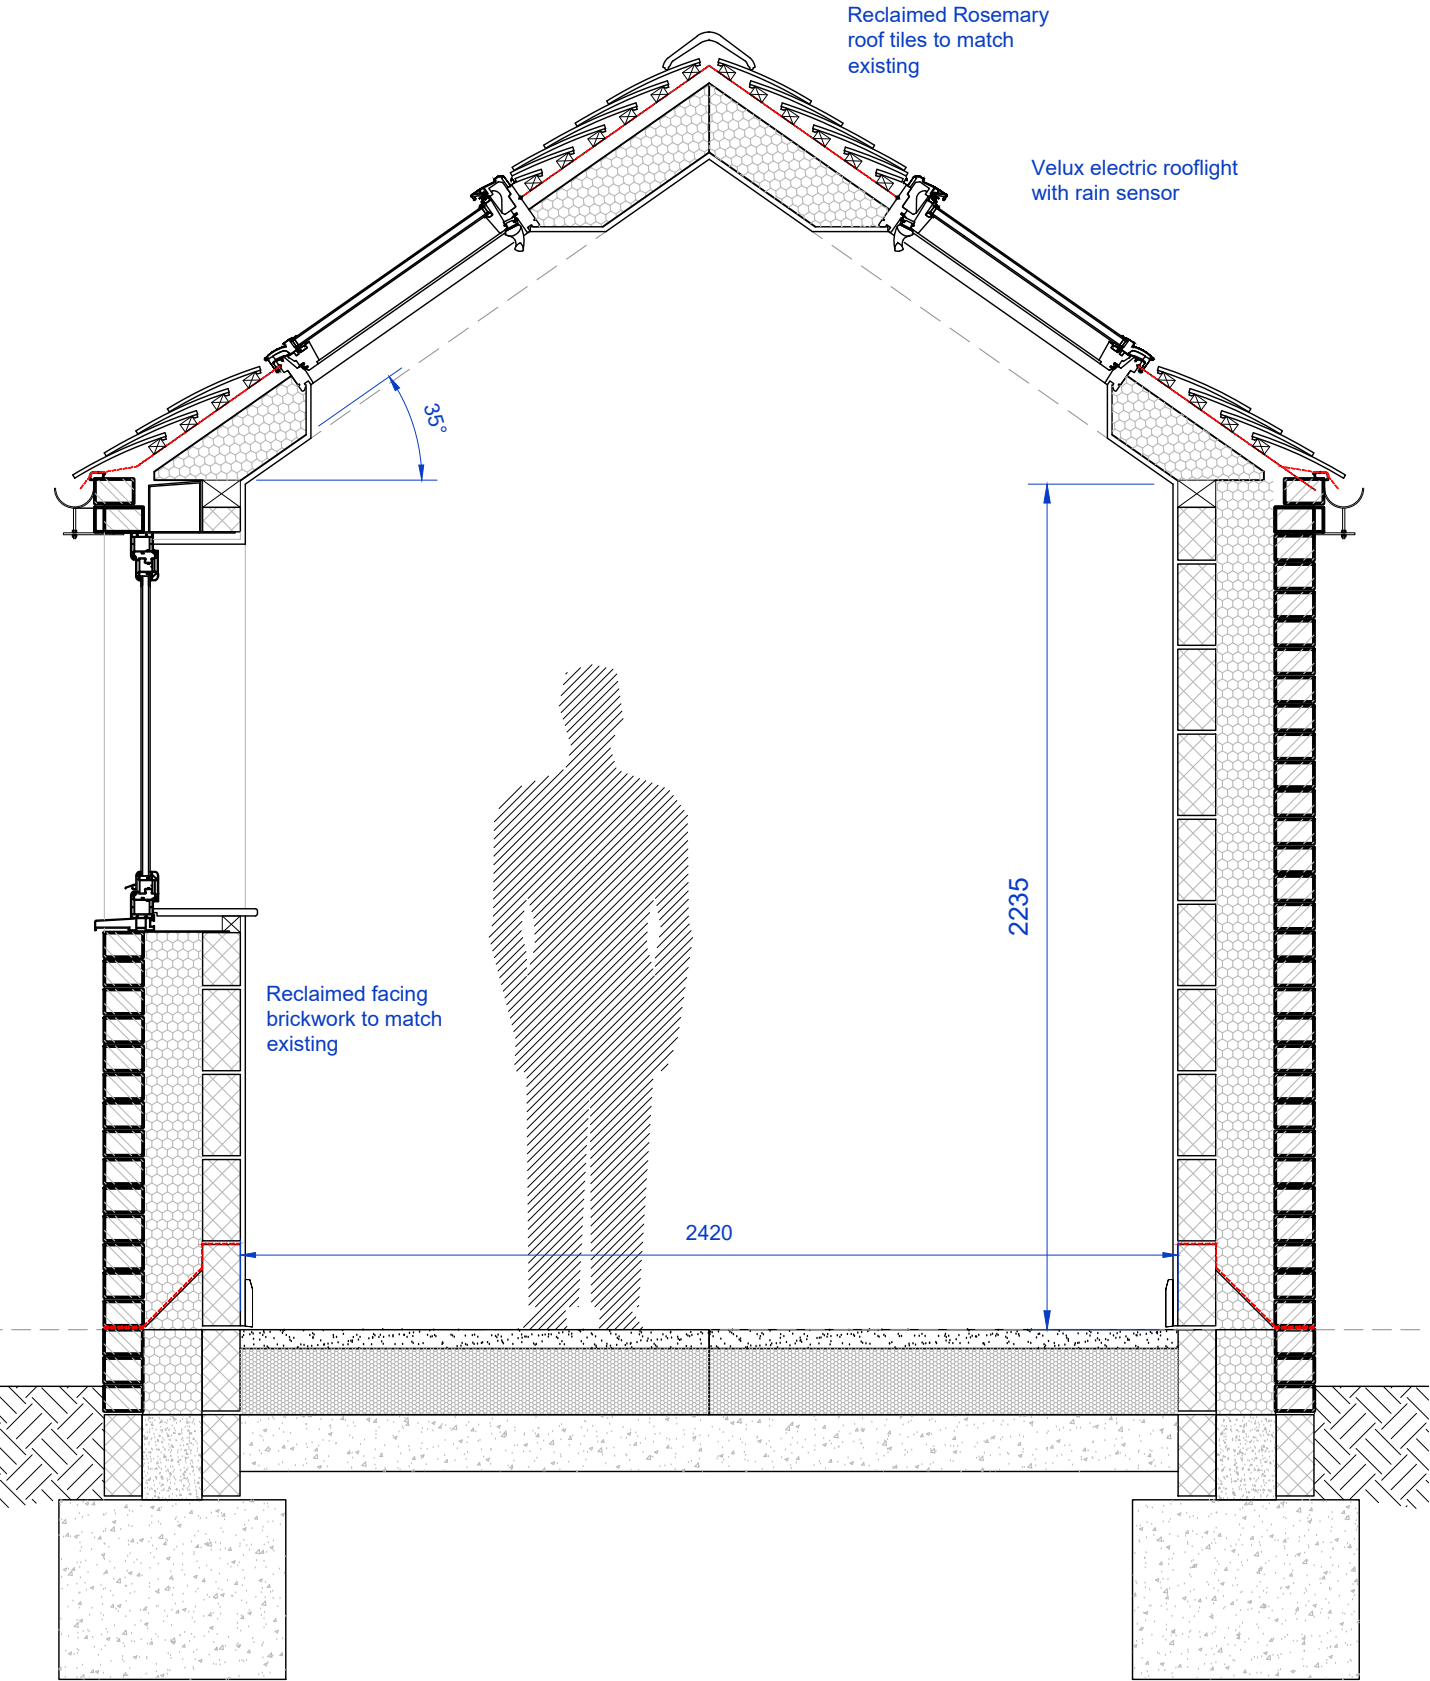

Typical Section
1:20

All materials to match those of the existing property. Including reclaimed roof tiles and facing bricks to match existing

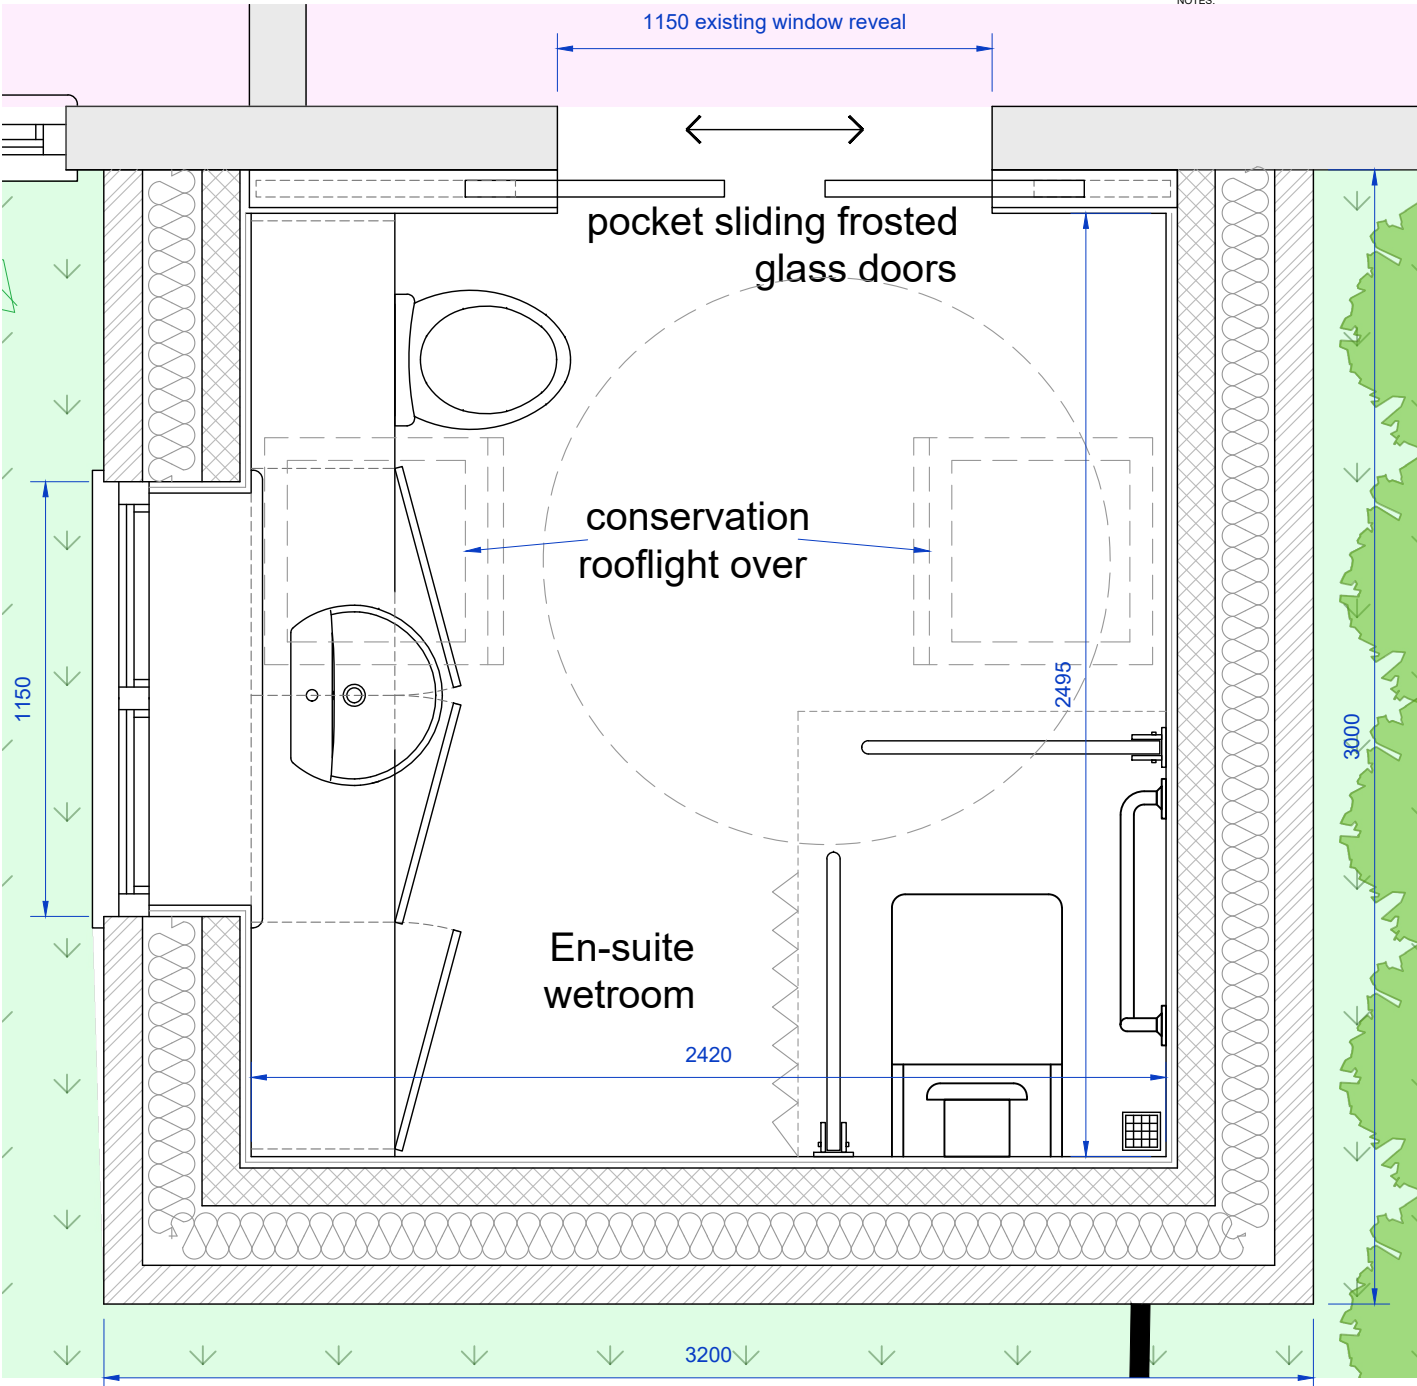

Plan on Proposed Extension
1:20

A		18.01.26		rooflights added		
REVISION		DATE		NOTES		CHK
FOR PLANNING						
Client						
Mr & Mrs Smith						
Project						
Bull in Oak Court, Hereford Cottage Bosworth Road, Cadeby, CV13 0DW						
Drawing Title						
PROPOSED PLANS AND ELEVATIONS						
Drawn		Checked		Paper Size		Scale
PA		QS		A3		1:20
						Date
						28-07-2025
Project No.				Drawing No.		Revision
25-016				0103		A

