
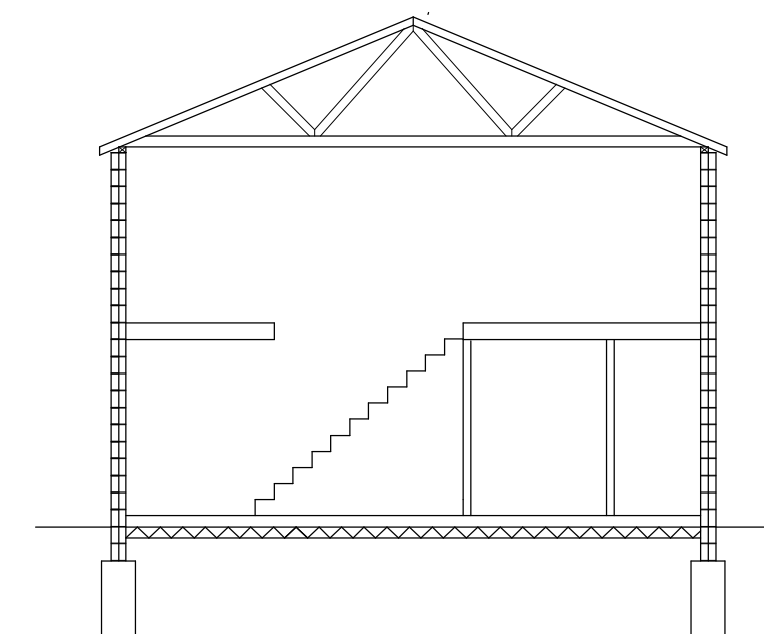
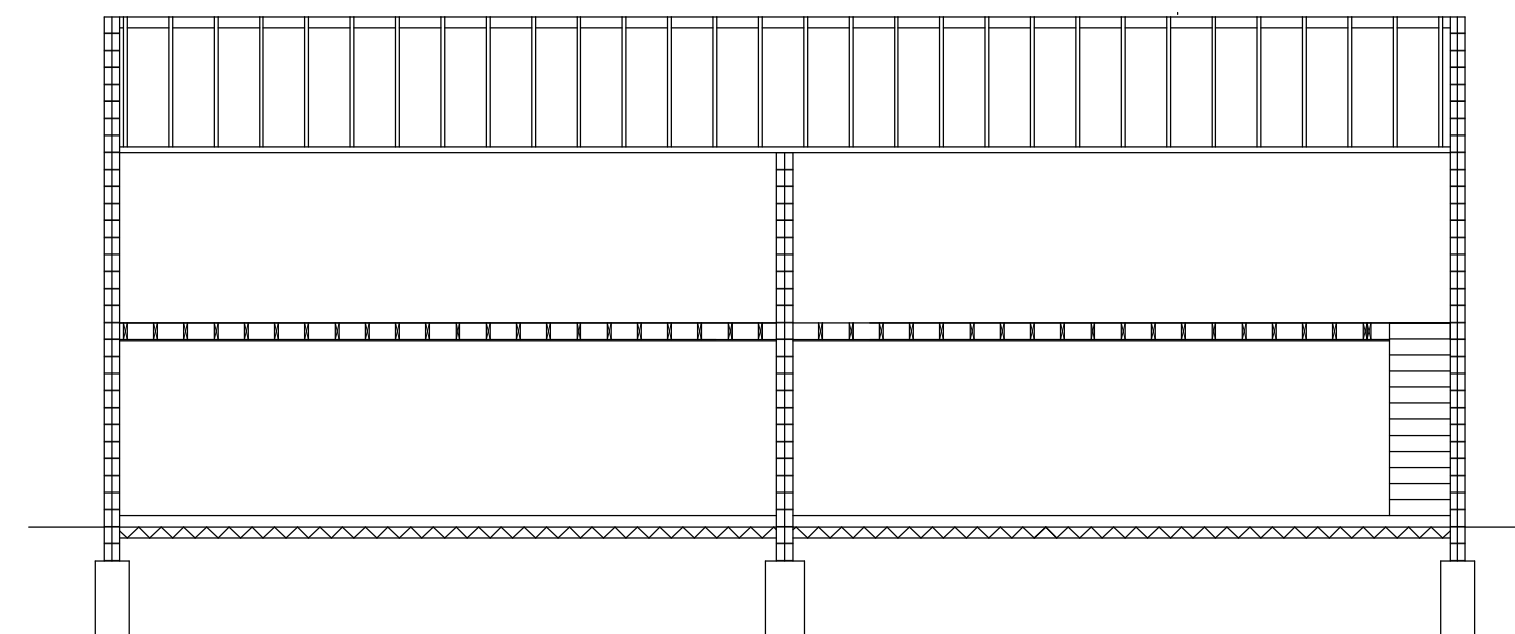
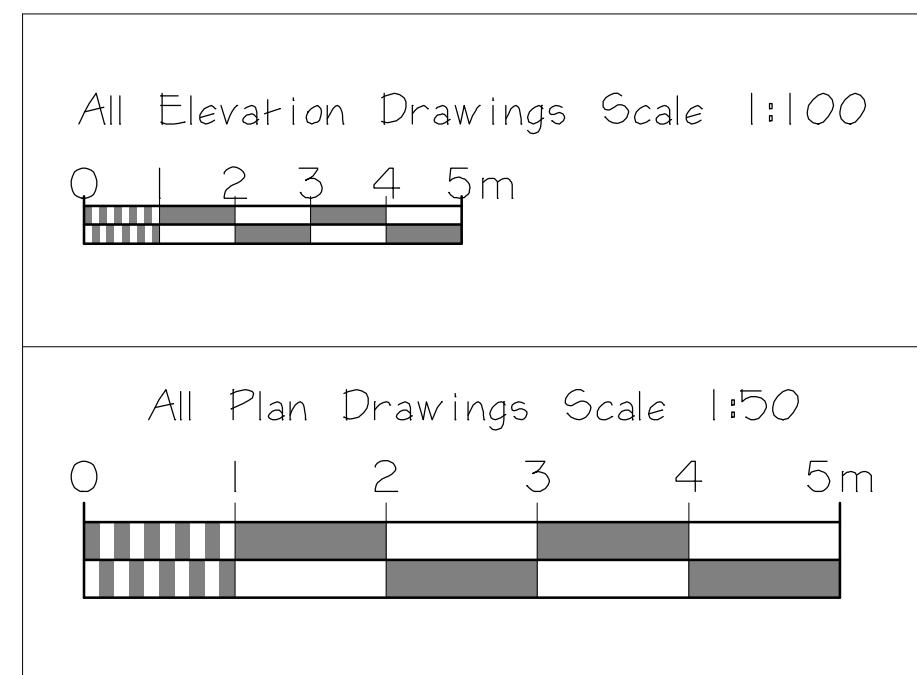
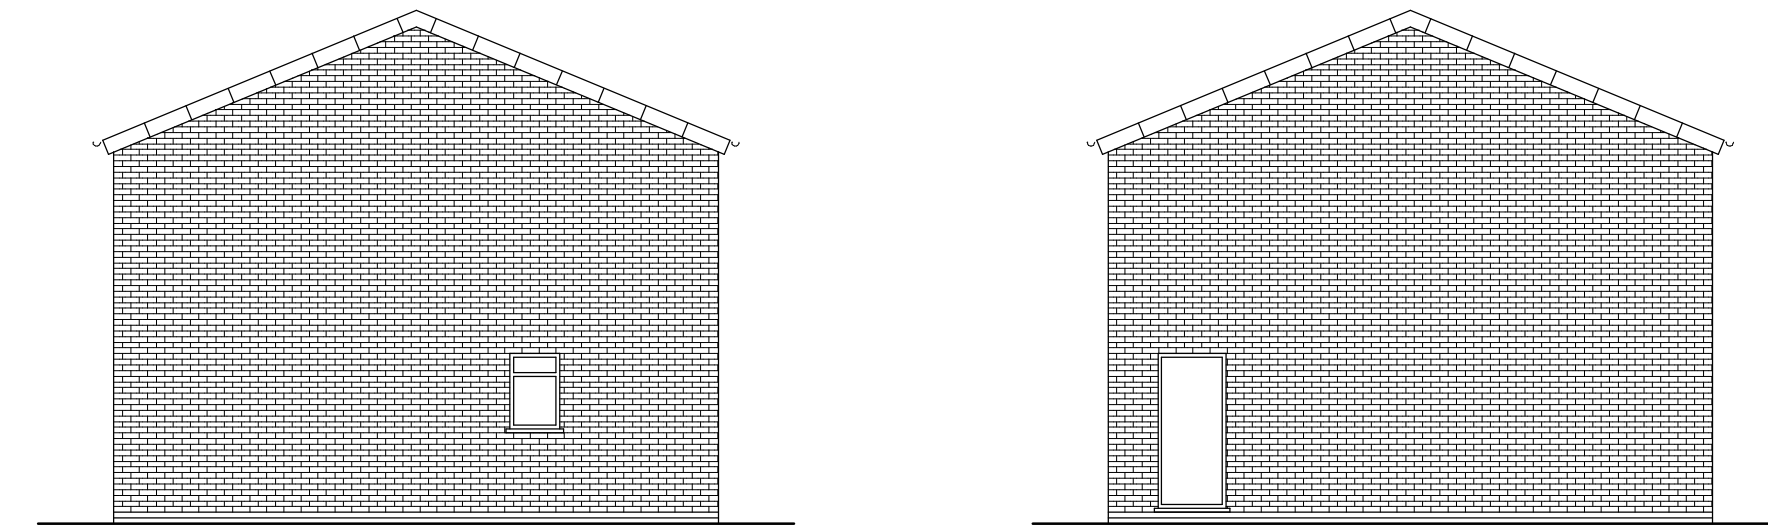
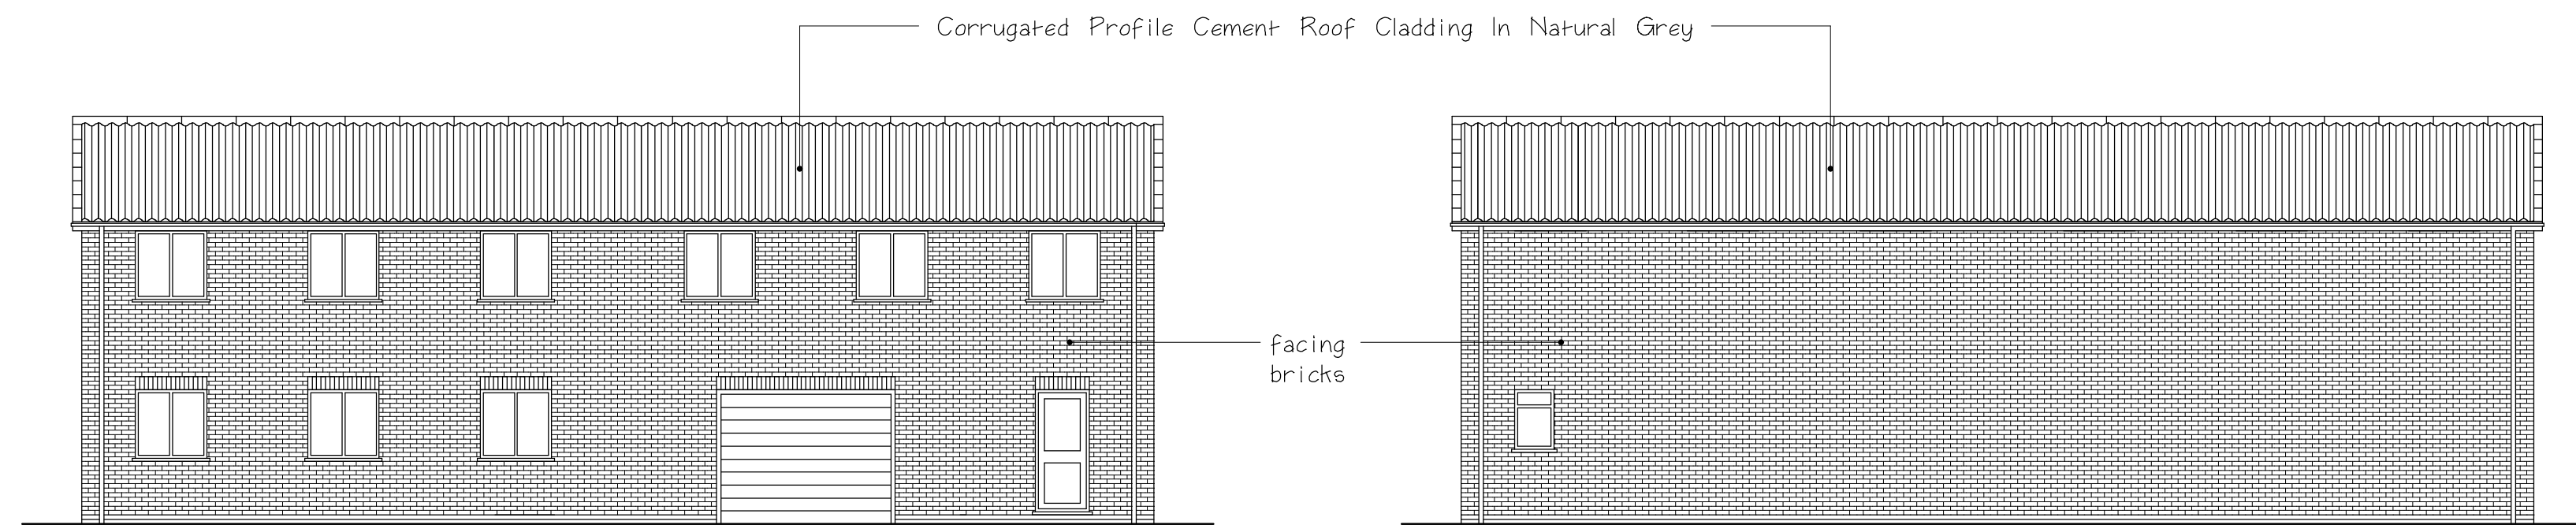
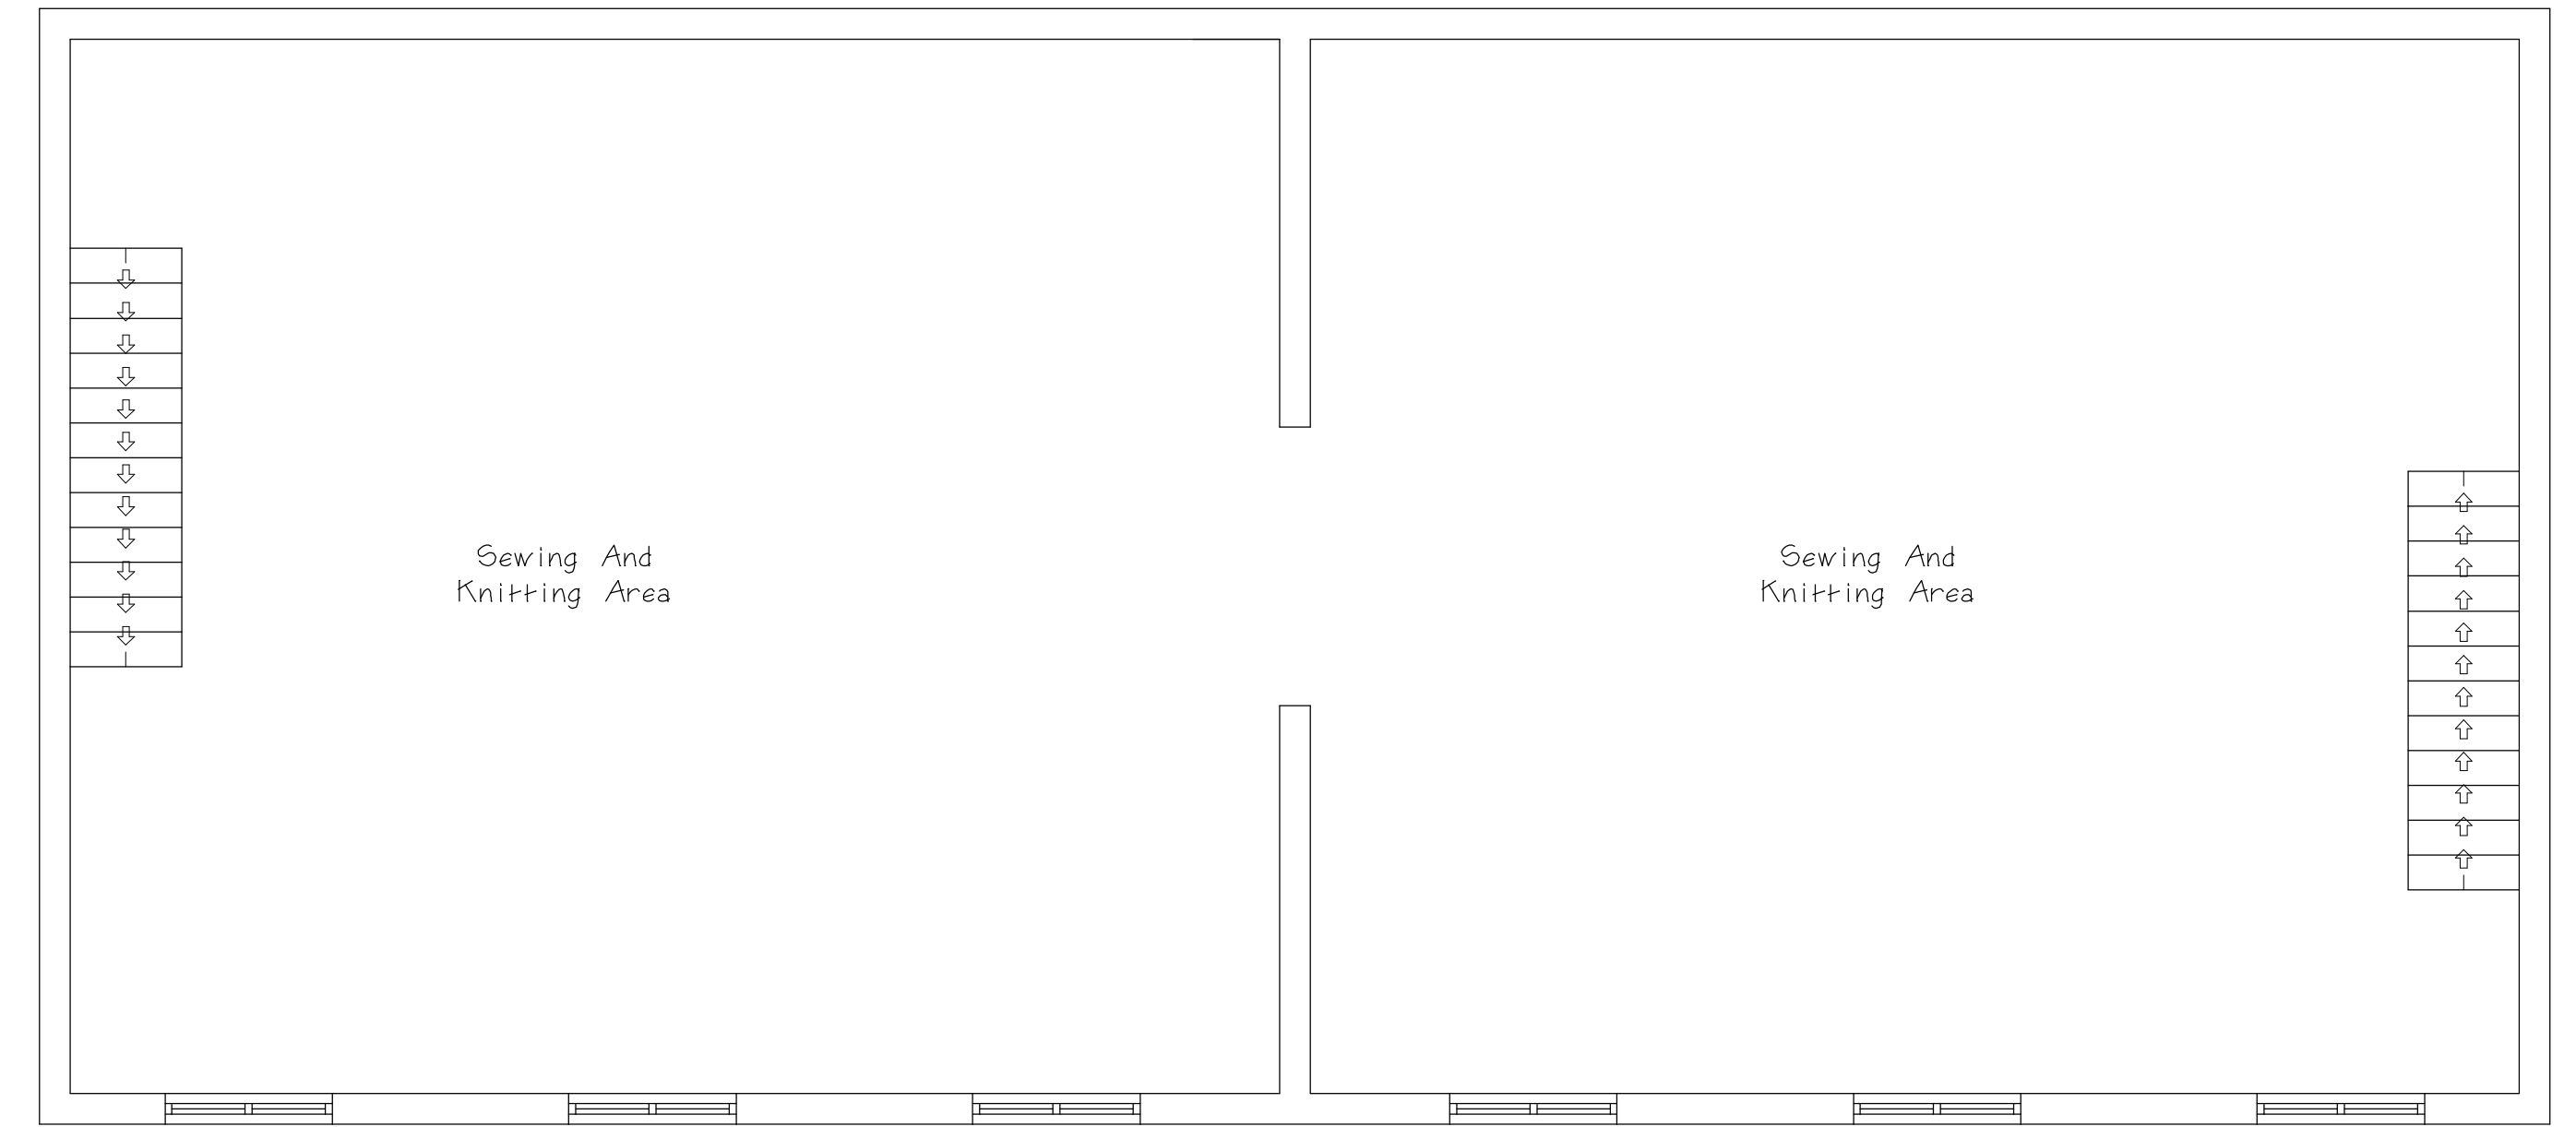


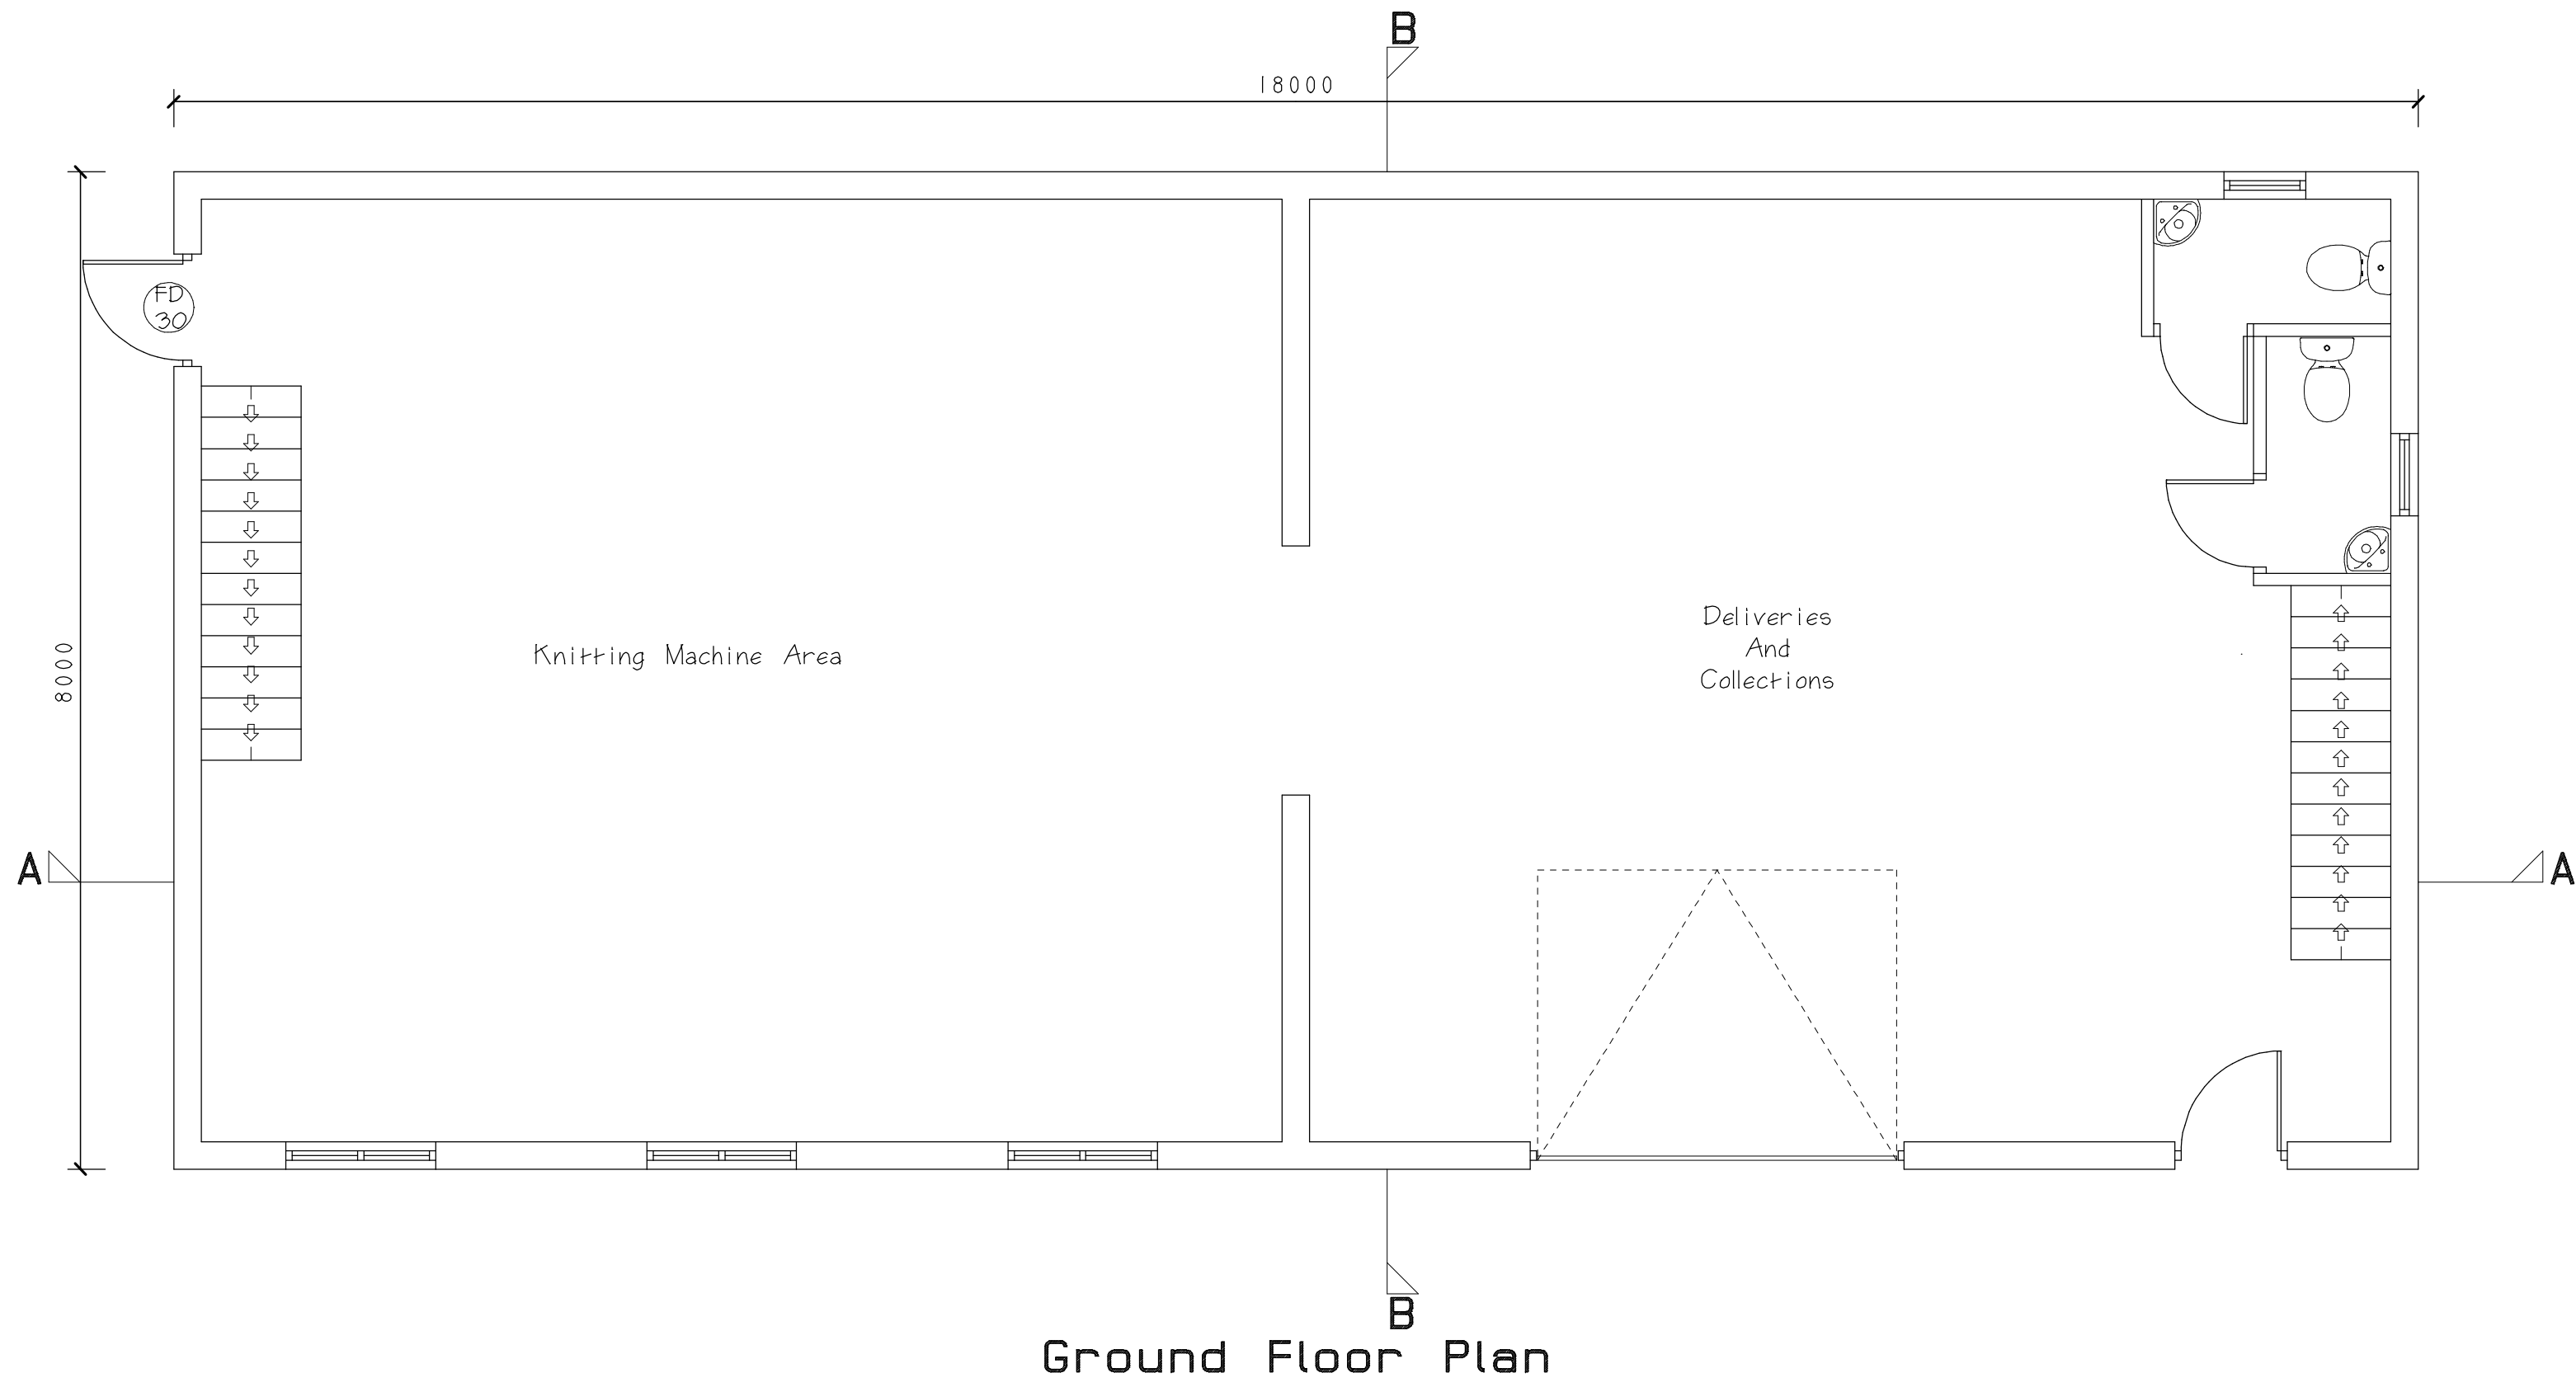

CLIENT			
John Cooper			
JOB TITLE			
2 Arthur Street Barwell Leicester LE9 8GZ			
DRAWING TITLE			
Proposed New Factory Unit			
SCALE	SHEET	DATE	DRAWN BY
1:50 & 1:100	A1	Mar 2024	A Moore
ANDREW MOORE ARCHITECTURAL SERVICES Tel; 07973397765 Email;andrewmoore@workmail.com			
DRG NO		SHEET NO	
1644			