



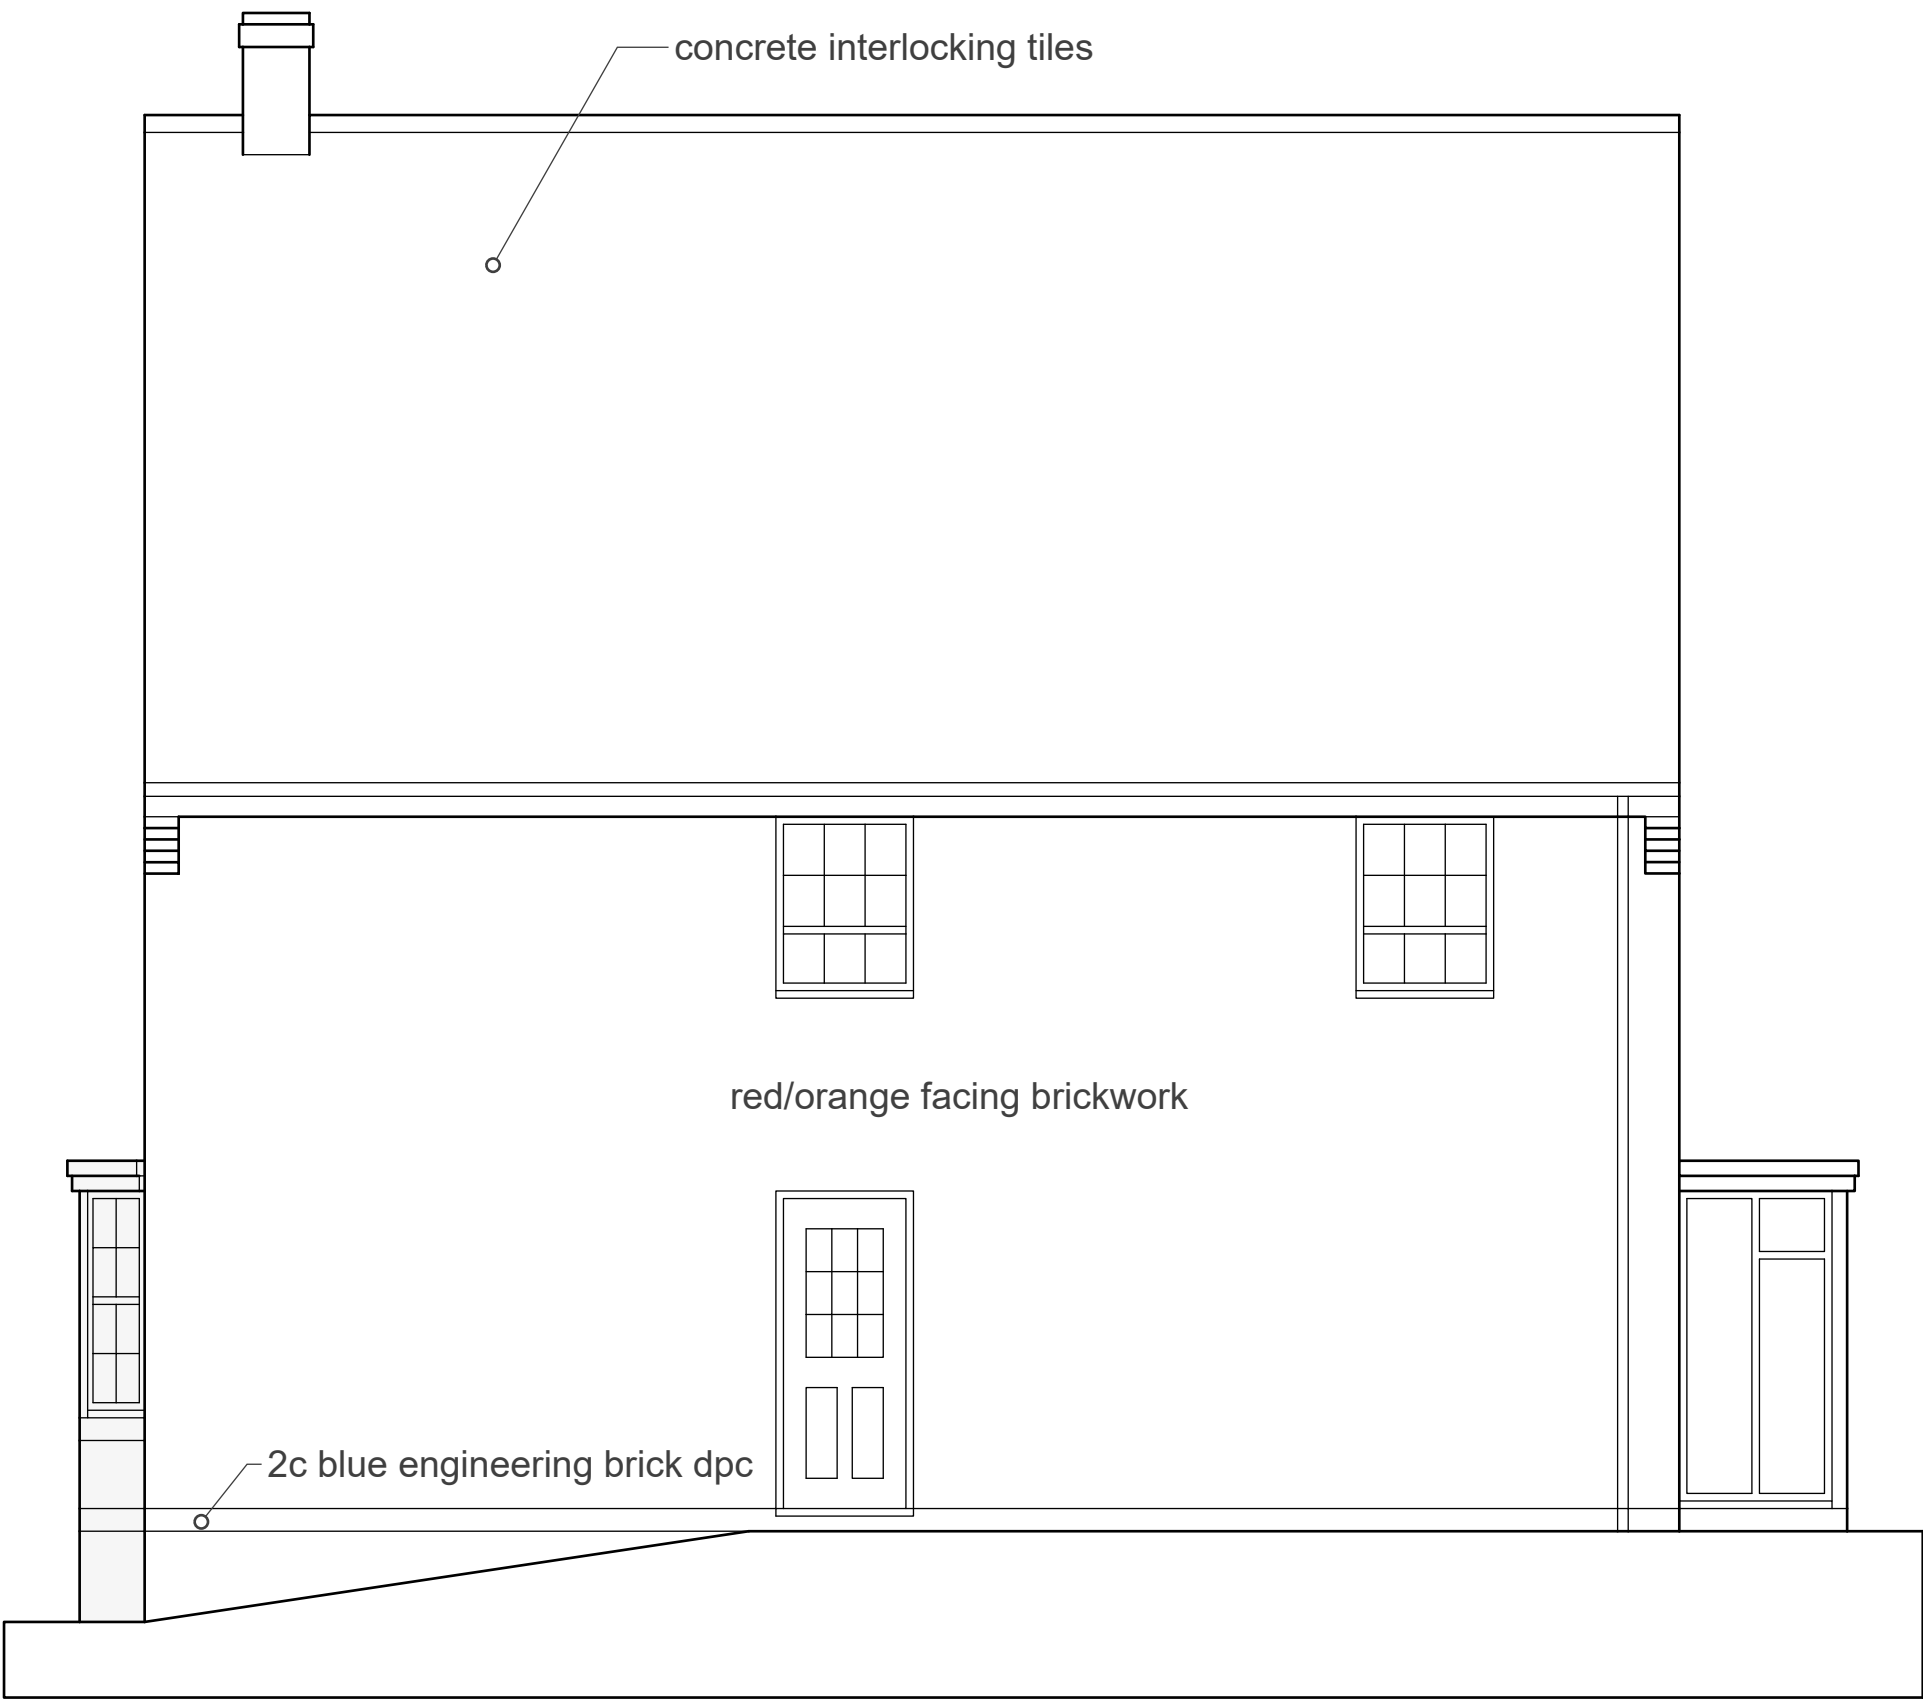


EAST ELEVATION

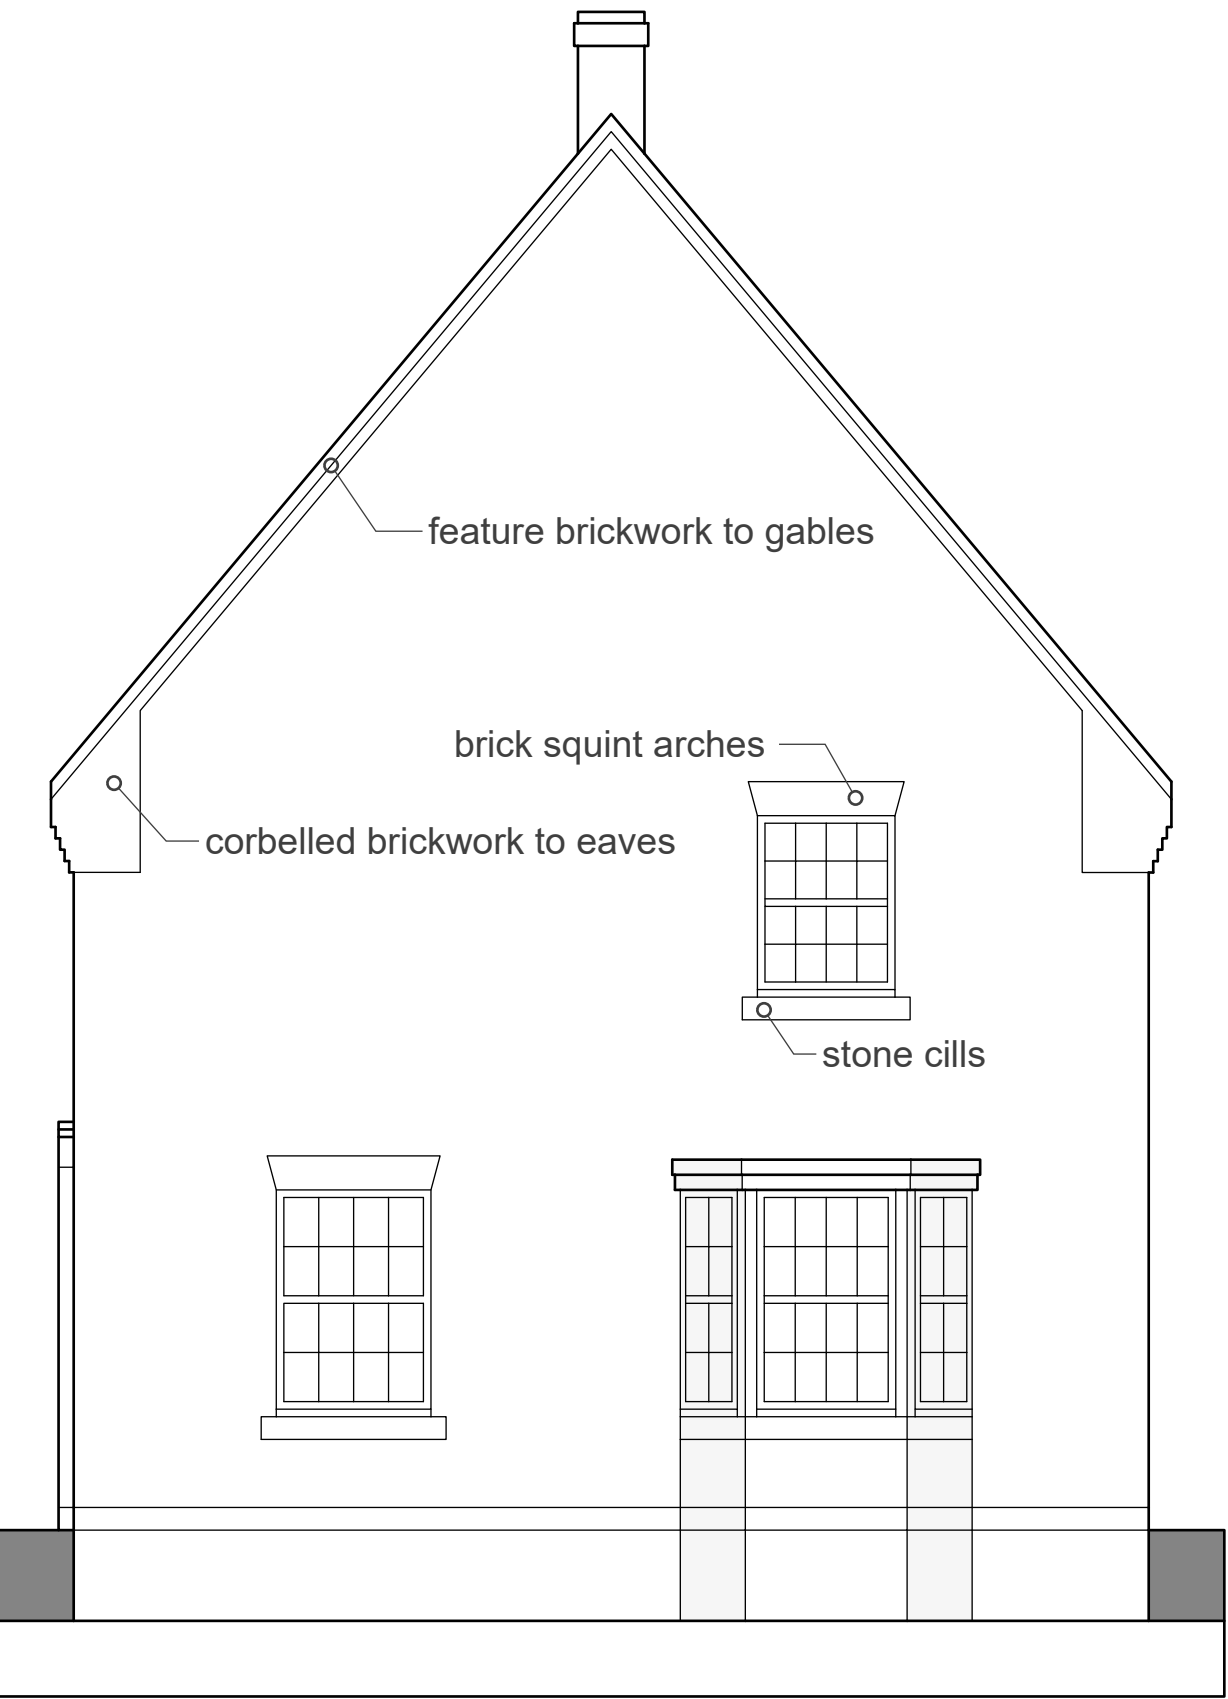


WEST ELEVATION



NORTH ELEVATION

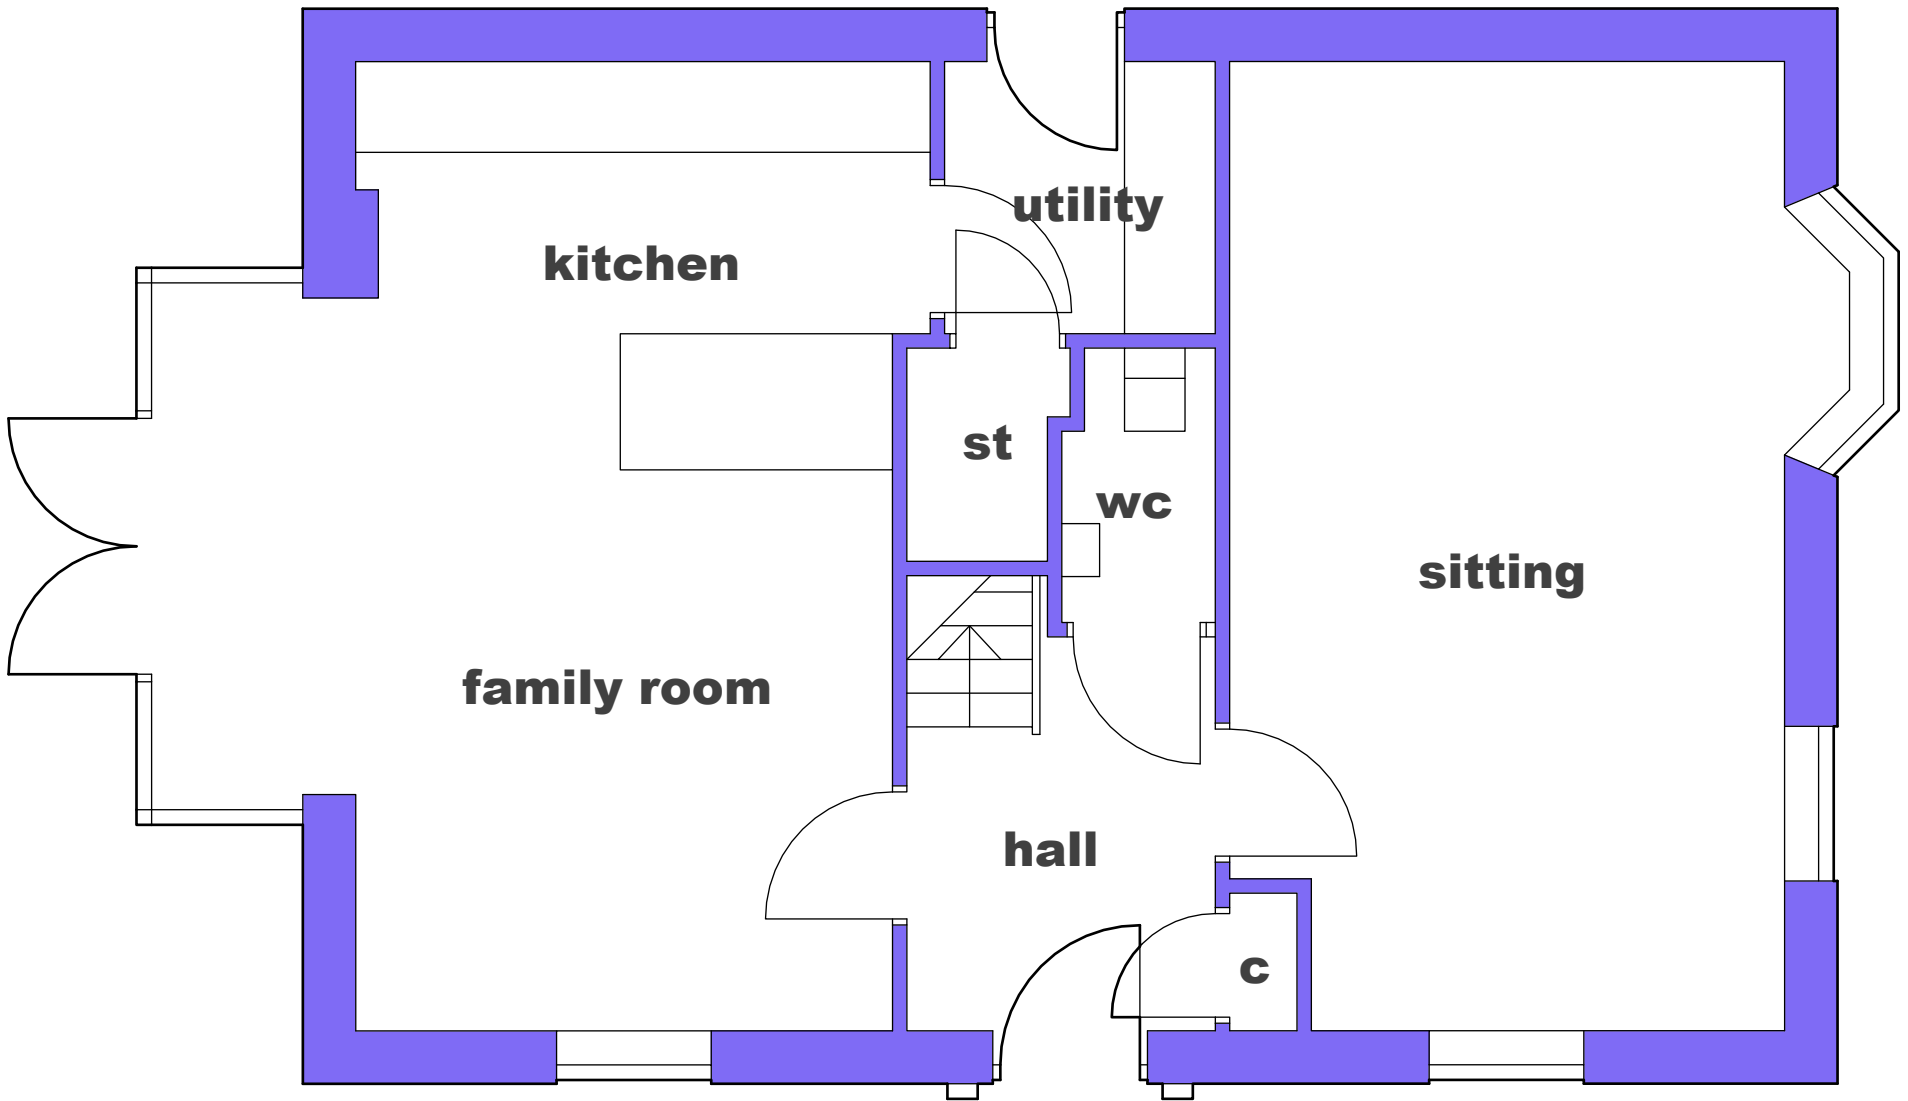


GROUND FLOOR PLAN

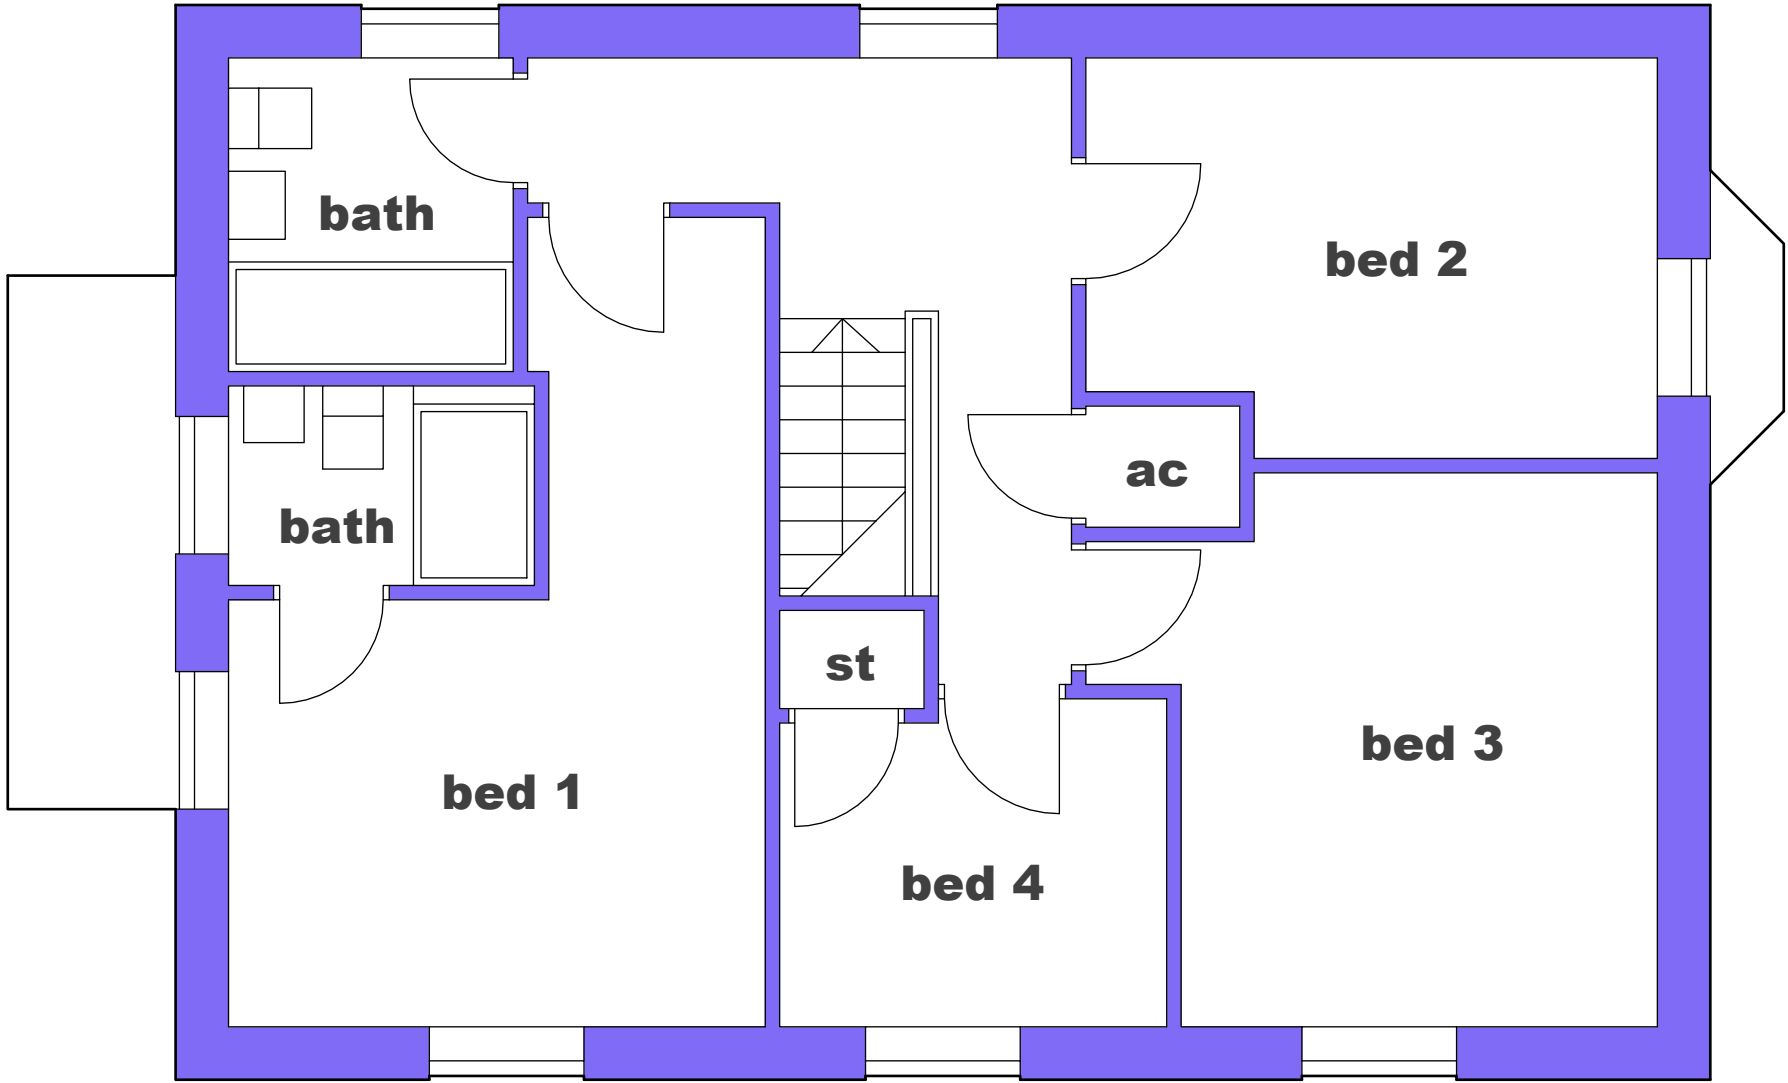

FIRST FLOOR PLAN



SOUTH ELEVATION

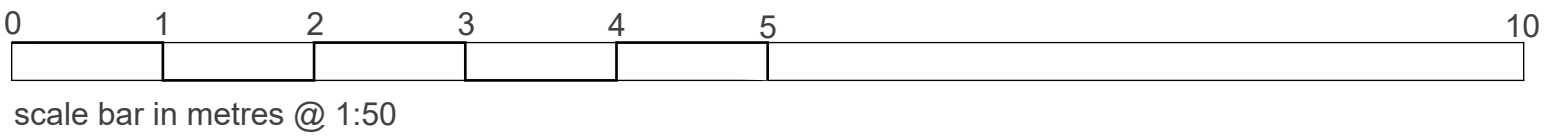

NOTES

REVISIONS

EXTENSION TO
33 KENSINGTON AVENUE BURBAGE

PLANS & ELEVATIONS AS EXISTING

1:50 @ A1 18 3 24

db
David F Barnes Dip Arch RIBA
14 Pyeharps Road Burbage LE10 2JE
Telephone 01455 633410

B23/25/E01