




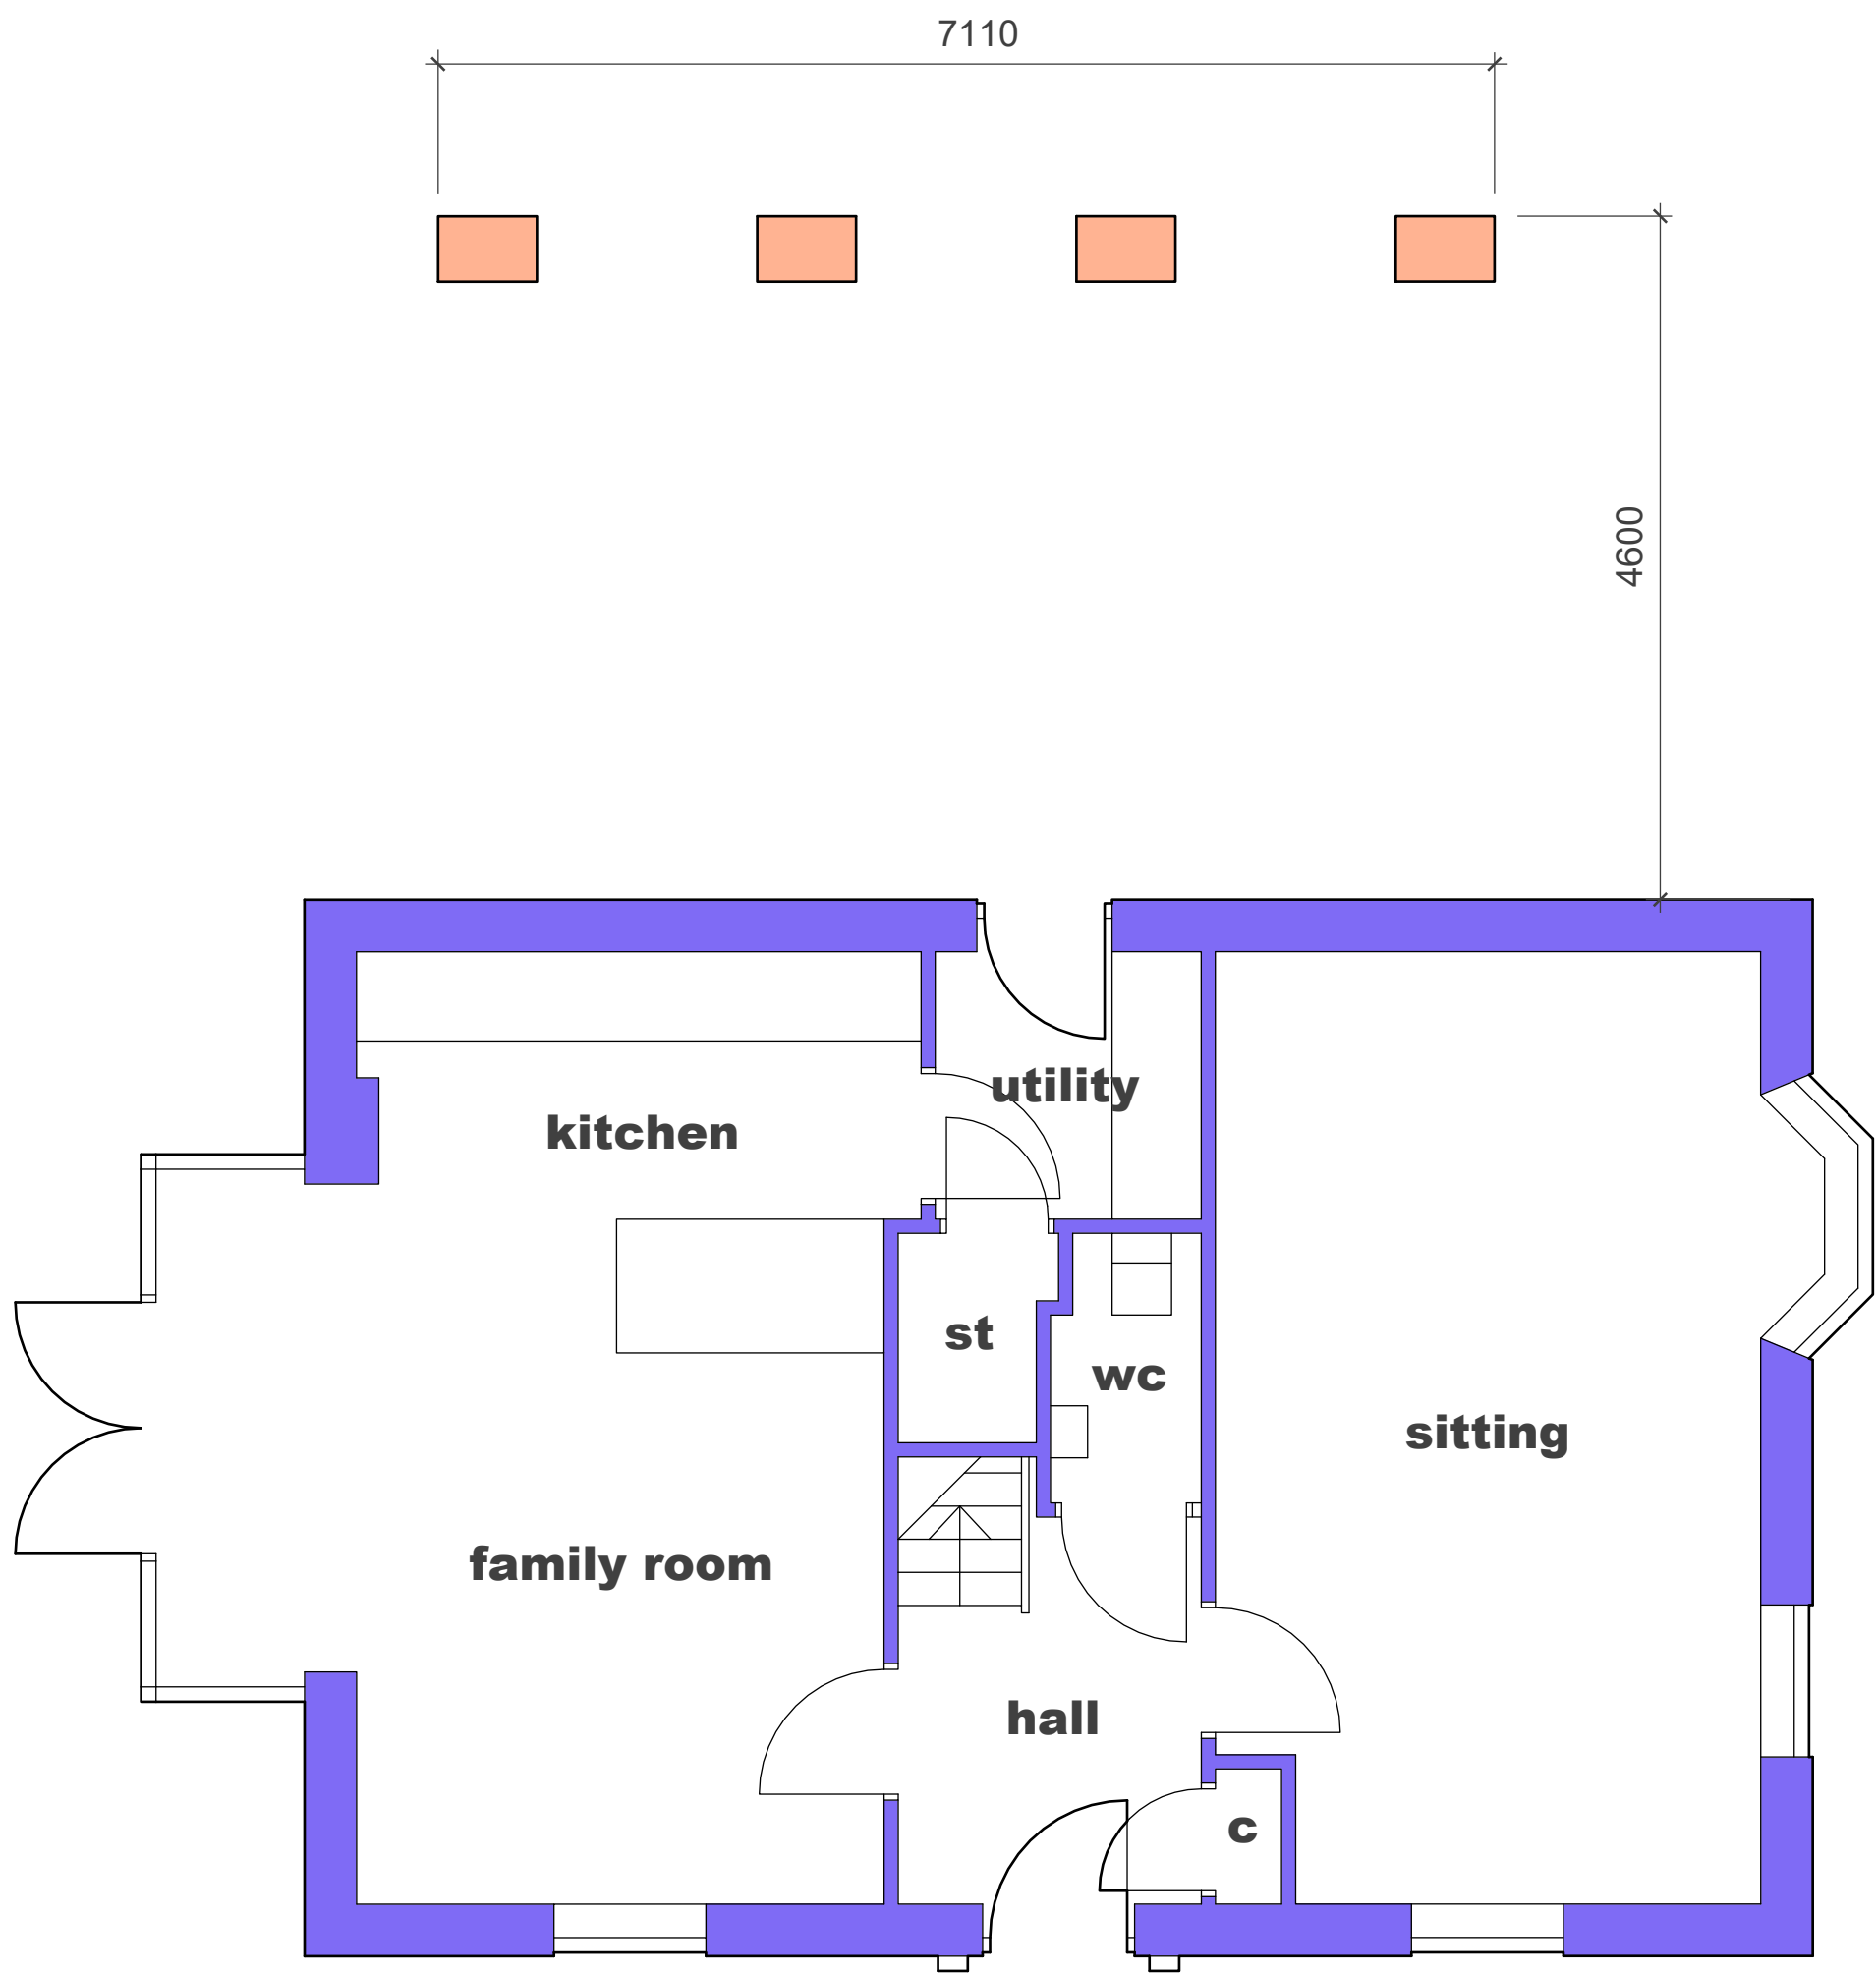

GROUND FLOOR PLAN

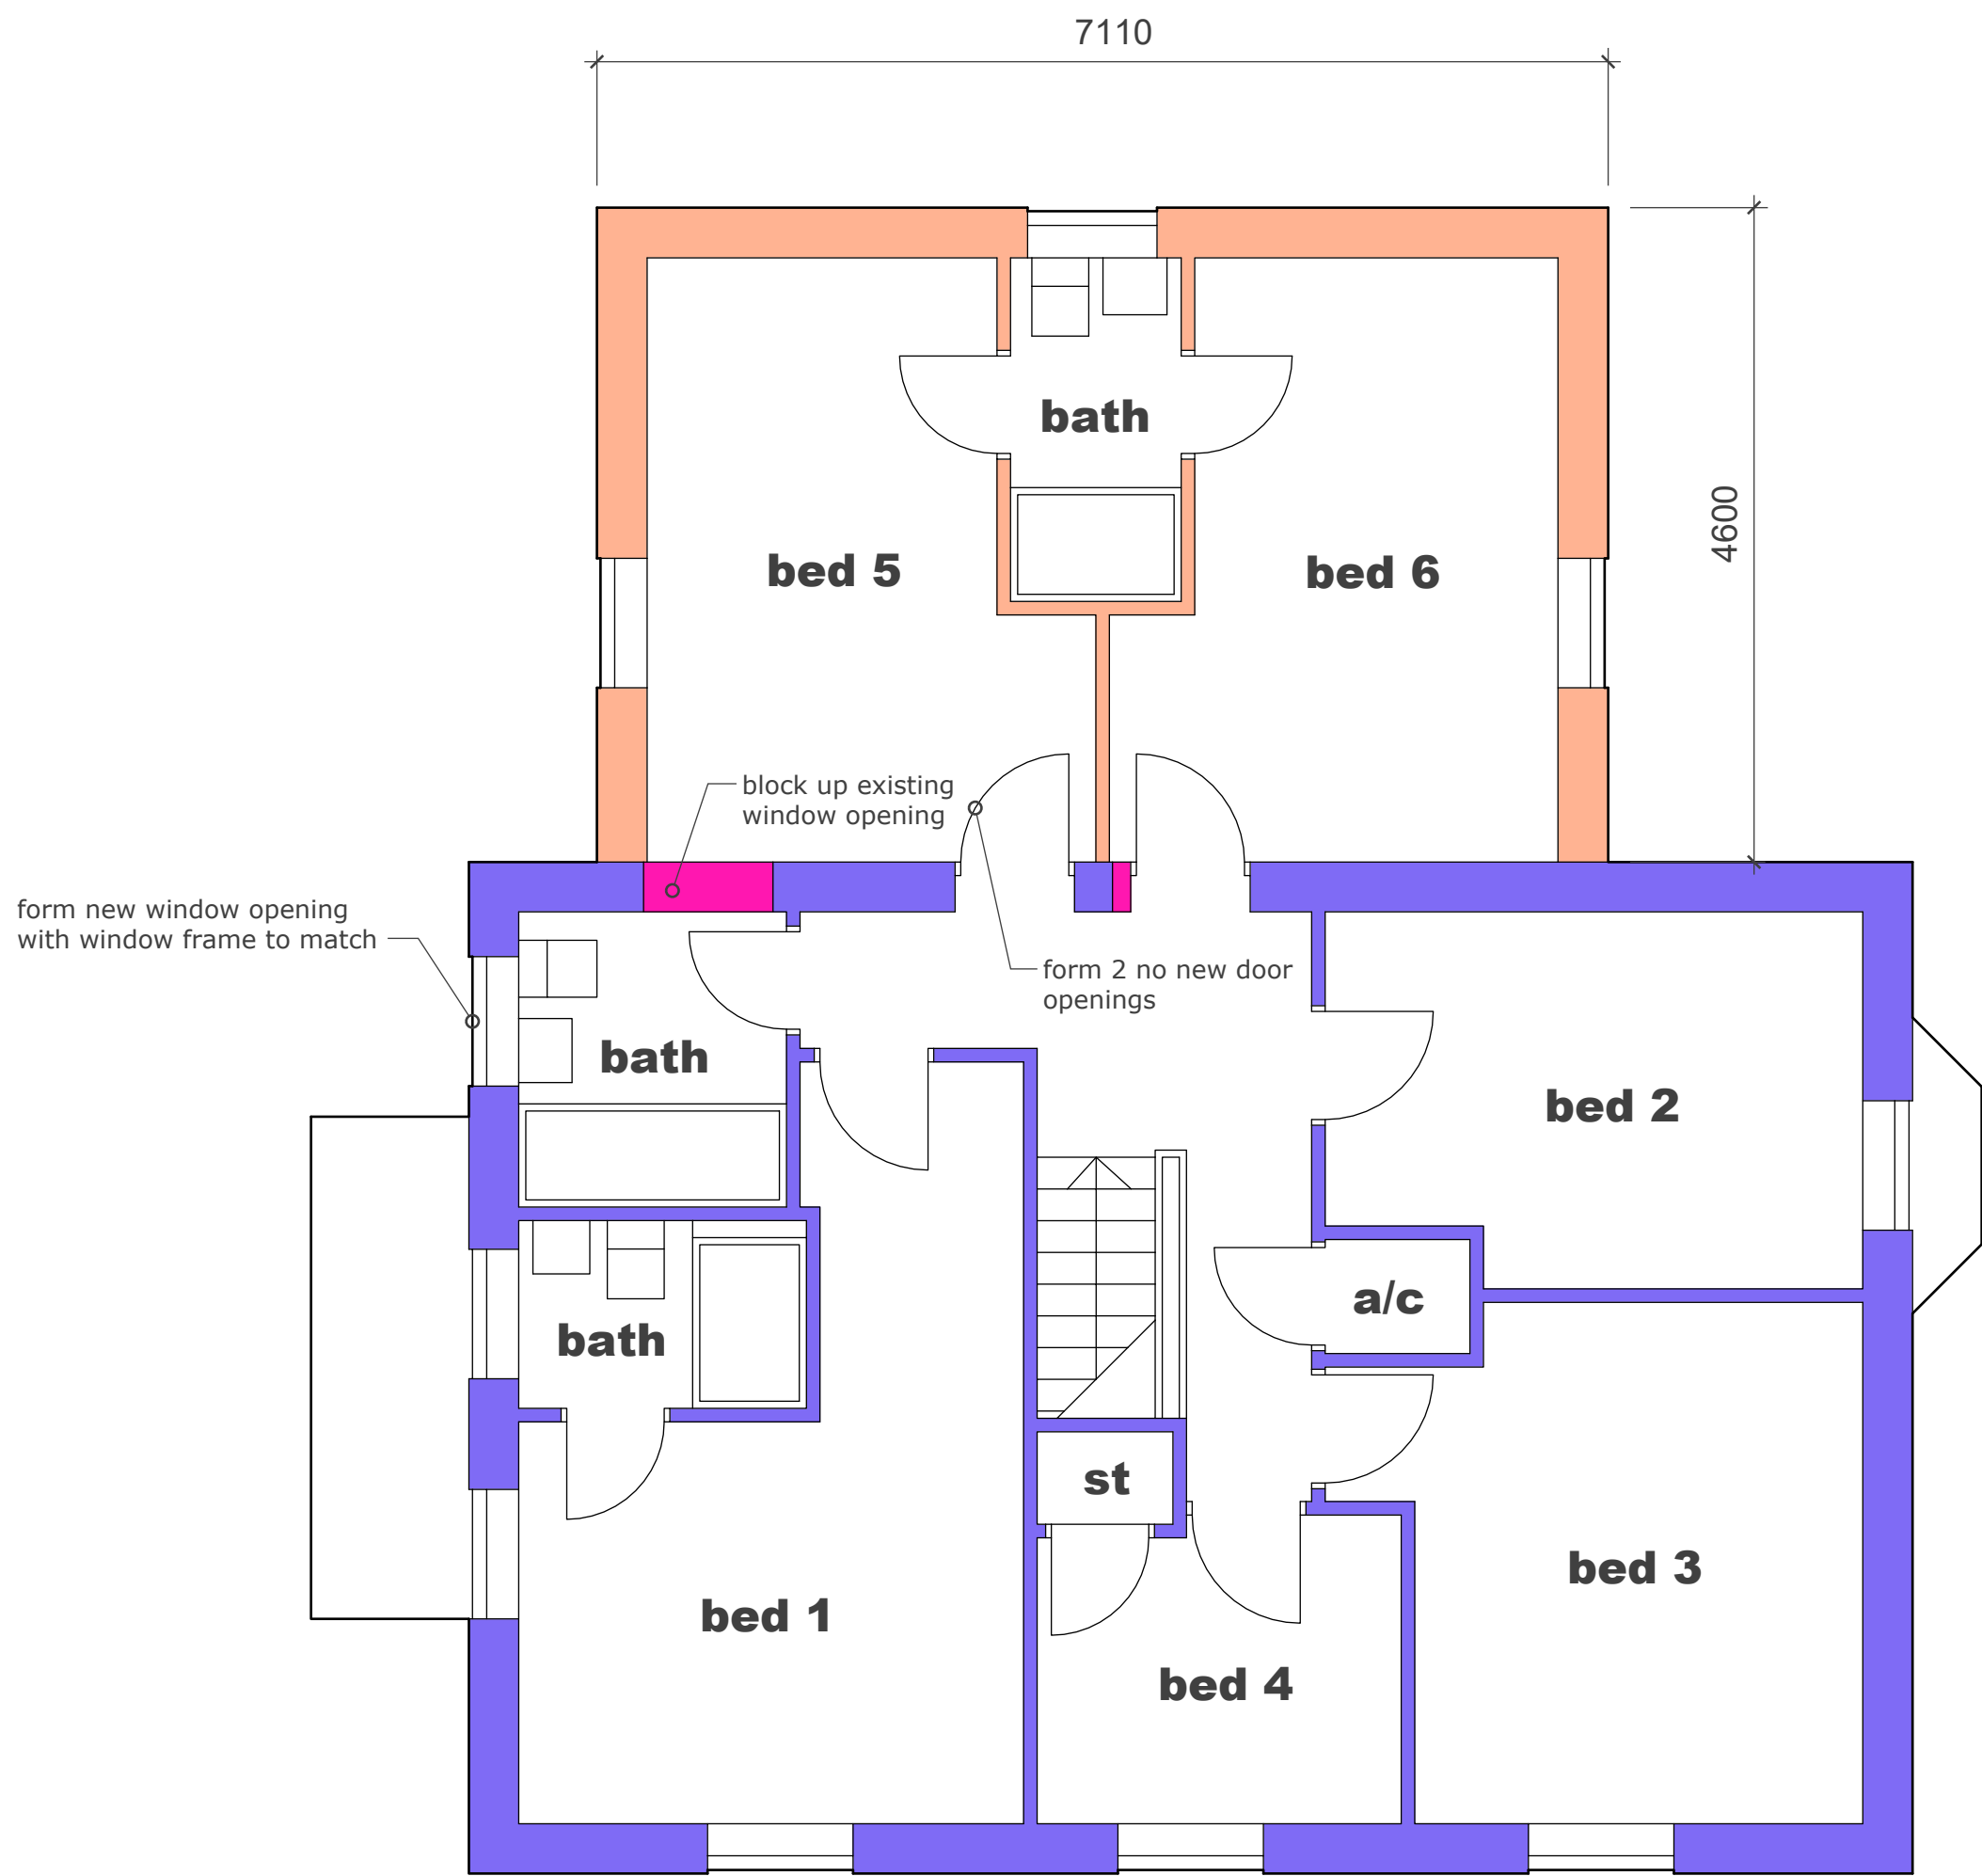

FIRST FLOOR PLAN

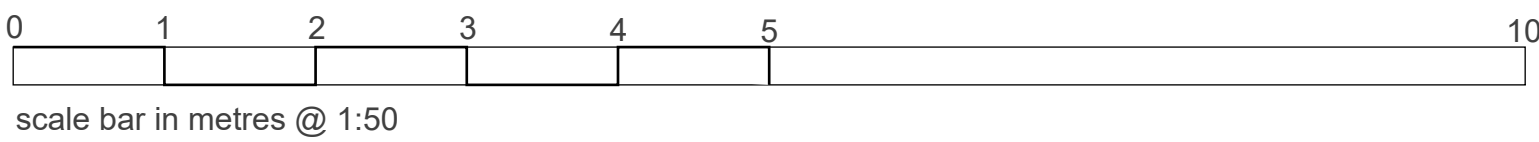

NOTES

REVISIONS

EXTENSION TO
33 KENSINGTON AVENUE BURBAGE

FLOOR PLANS AS PROPOSED

1:50 @ A1 18 3 24

db
David F Barnes Dip Arch RIBA
14 Pyeharps Road Burbage LE10 2JE
Telephone 01455 633410

B23/25/P01