



EAST ELEVATION




WEST ELEVATION



NORTH ELEVATION



SOUTH ELEVATION

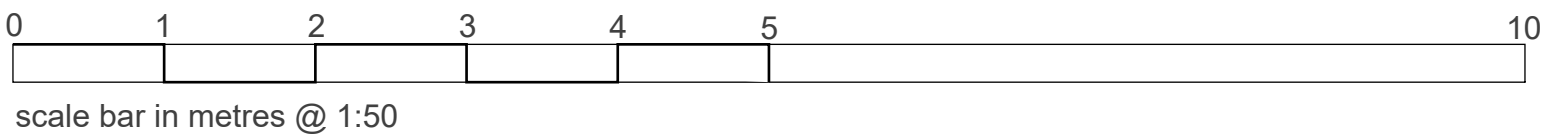

NOTES

REVISIONS

EXTENSION TO
33 KENSINGTON AVENUE BURBAGE

ELEVATIONS AS PROPOSED

1:50 @ A1 18 3 24

db
David F Barnes Dip Arch RIBA
14 Pyeharps Road Burbage LE10 2JE
Telephone 01455 633410

B23/25/P02