

Recreation Ground

Telephone
Exchange

Twycross
House


Twycross House School

Pond

Ordnance Survey, (c) Crown Copyright 2023. All rights reserved. Licence number 100022432

Block Plan

Scale 1:500

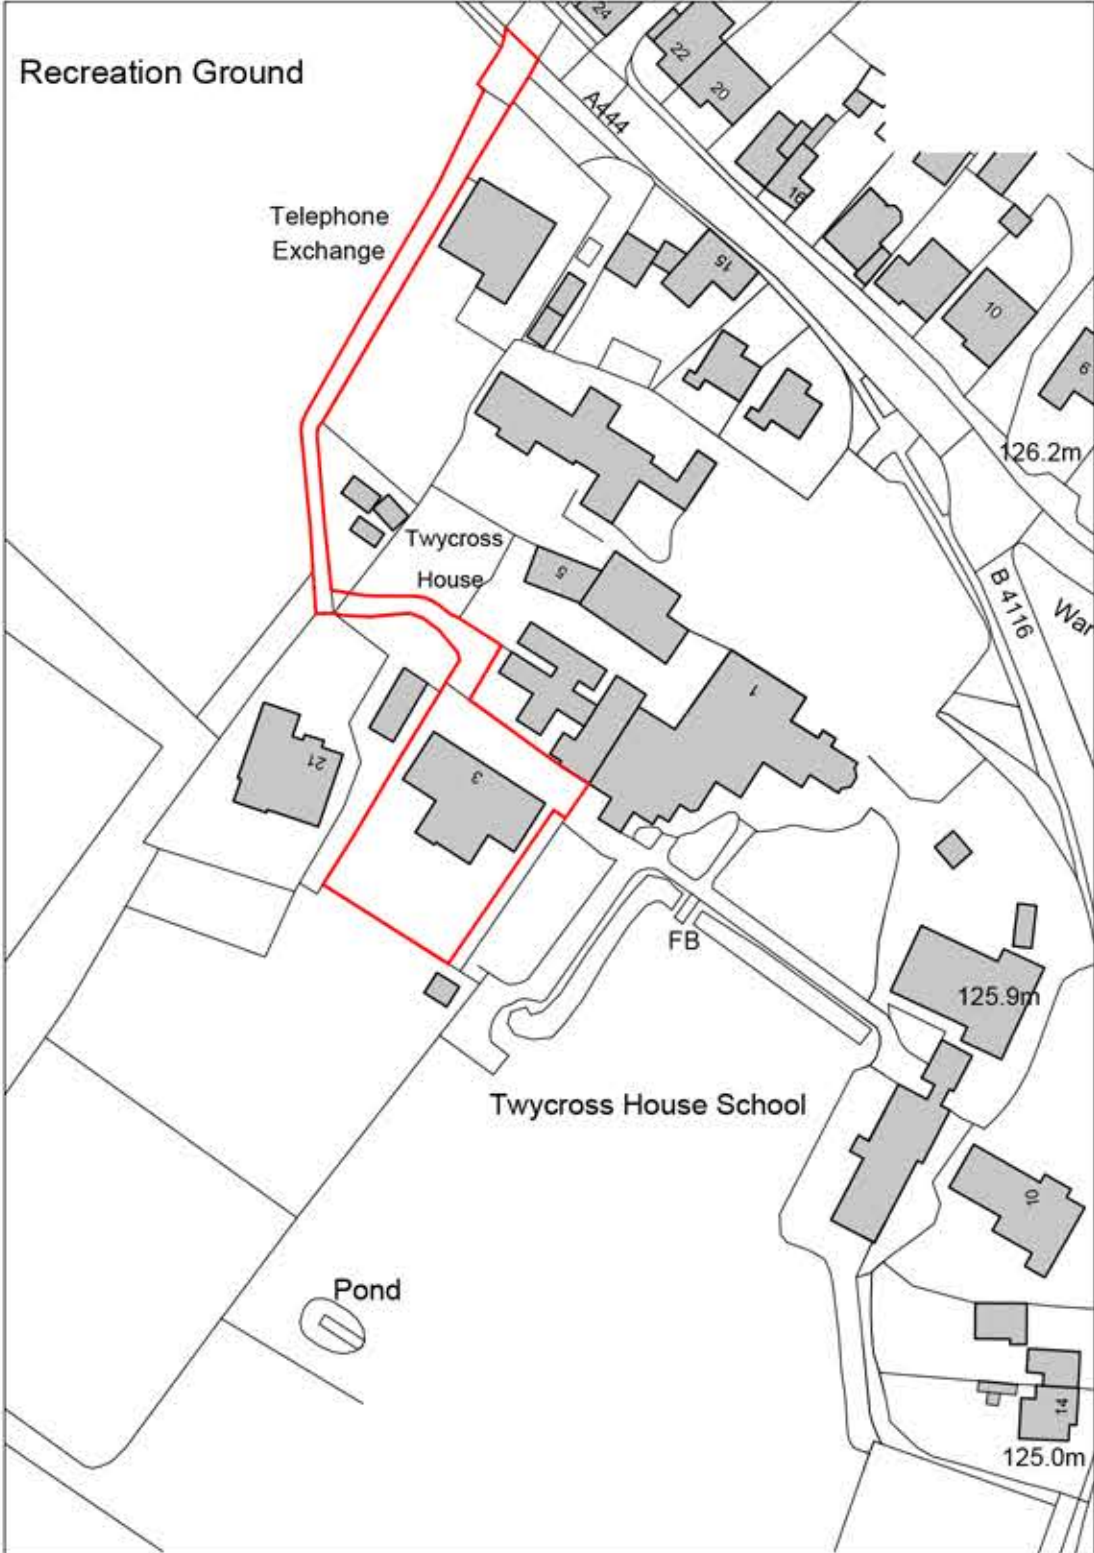

Ordnance Survey, (c) Crown Copyright 2023. All rights reserved. Licence number 100022432

Location Plan

Scale 1:1250



Disclaimer

© This drawing is the copyright of Lawrence & Finley Architects Ltd. and may not be reproduced or used except by written permission.
Figured dimensions to have precedence over scaling.
Please read this drawing in conjunction with the specification.
Check all site dimensions prior to any construction.
Refer any discrepancies found to the Architects.

Revisions

A	Revised In Line With Clients Comments	16/11/2023
---	---------------------------------------	------------

Contact + Location

T 07974 834305
E kristian@lfarchitects.co.uk

Lawrence & Finley Architects Ltd.
27 Templar Road,
Ashby-De-La-Zouch,
Leicestershire, LE65 2AD

Details

Client Job Title Job Type Drawing Title	Mr & Mrs Assinder The Folly, Main Road, Twycross Residential Extension Location + Block Plan
Job Number Drawing Number Scale Status	274 PL-01A 1:1250 + 1:500 A1 PLANNING



LAWRENCE | FINLEY
ARCHITECTS