
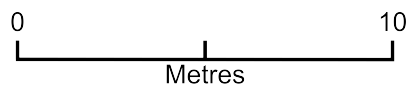


drop kerb

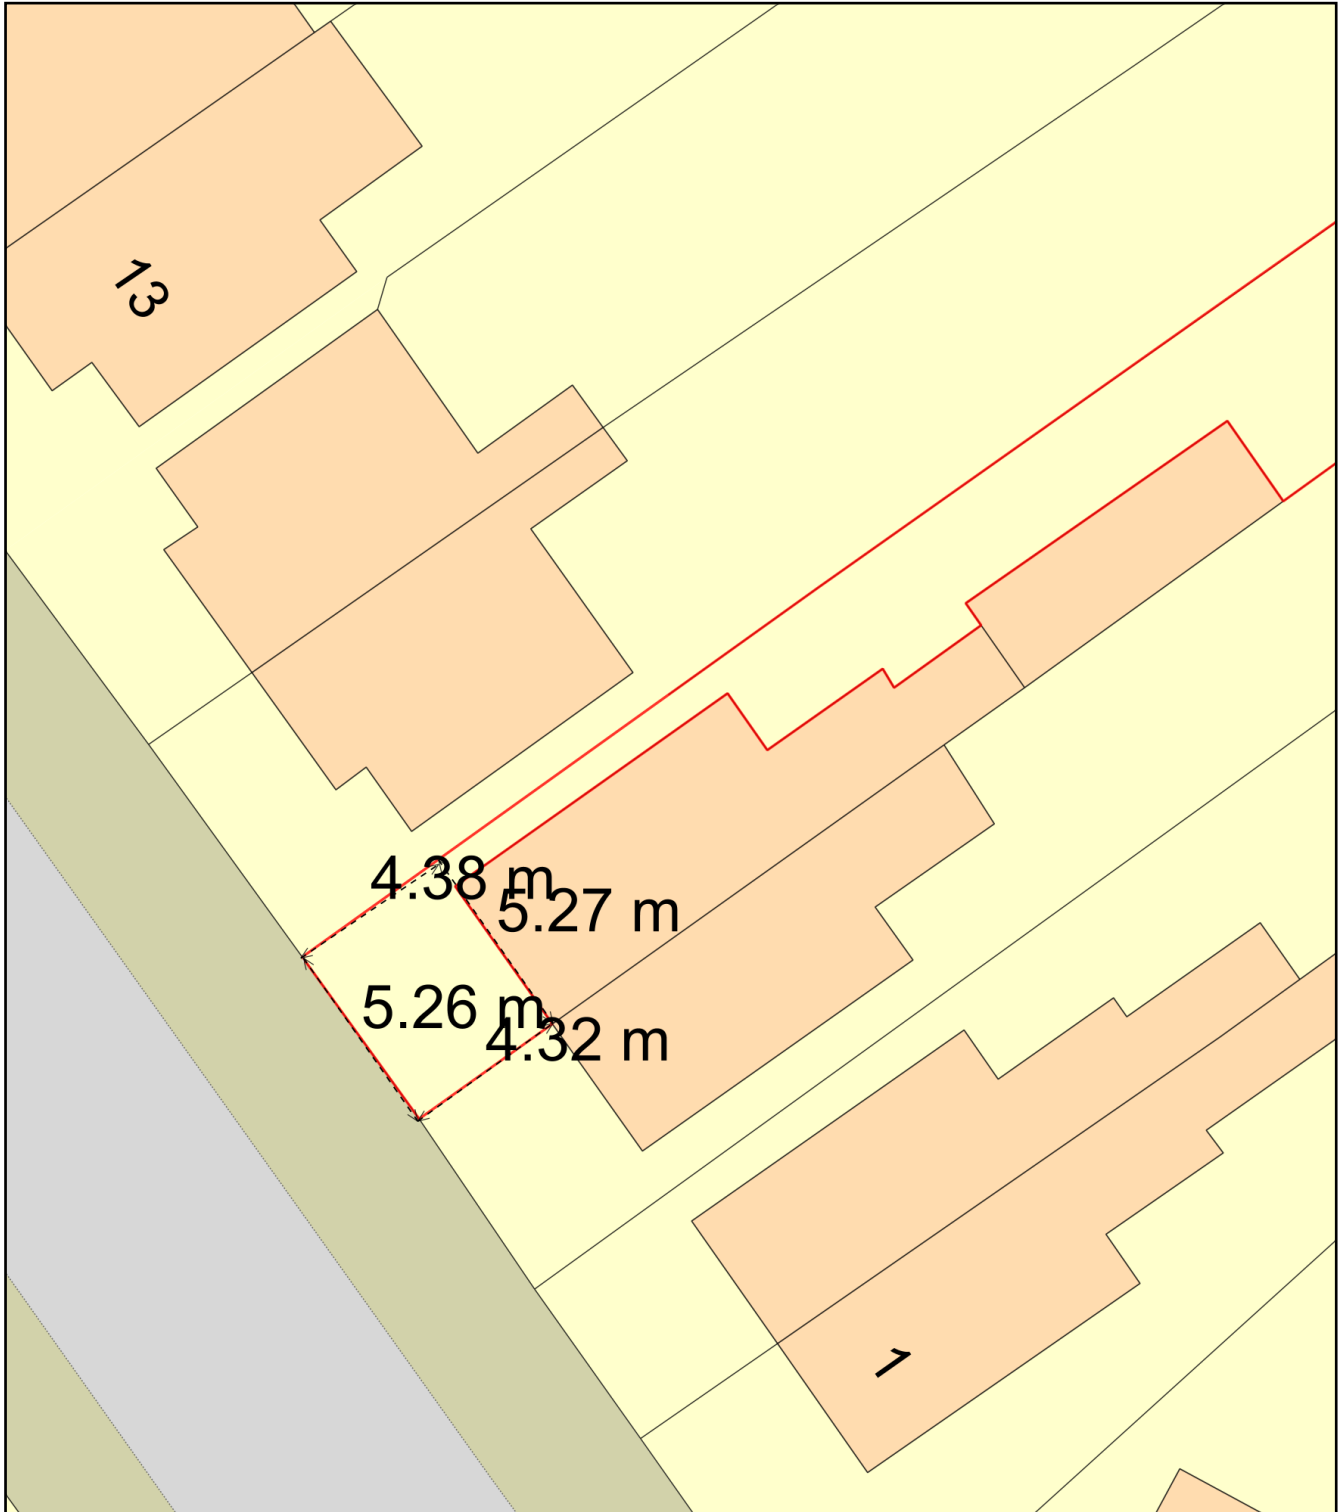

Plan Produced for: suzie mensforth

Date Produced: 28 May 2023

Plan Reference Number: TQRQM23148173547671

Scale: 1:200 @ A4