
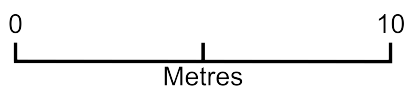


Site/block plan

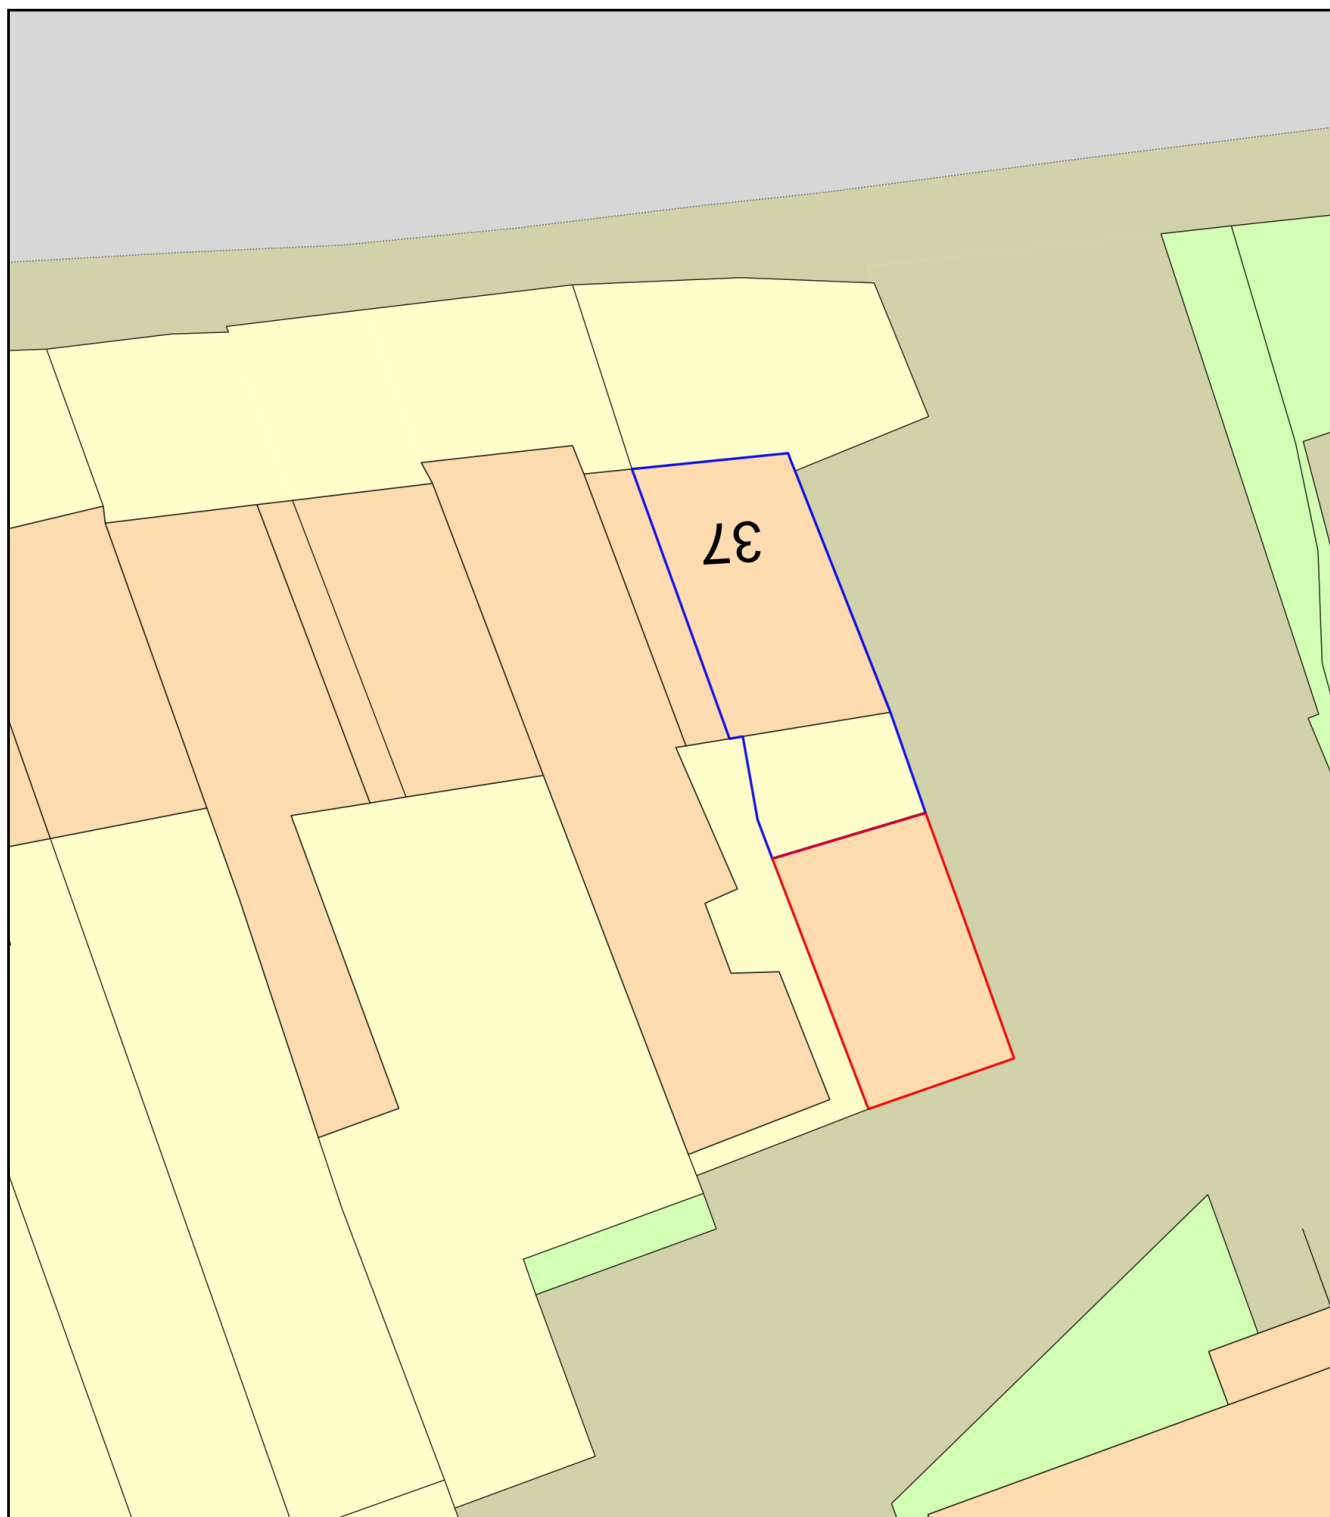

Plan Produced for: Manjeet Hayre

Date Produced: 06 Jun 2023

Plan Reference Number: TQRQM23157150348978

Scale: 1:200 @ A4