



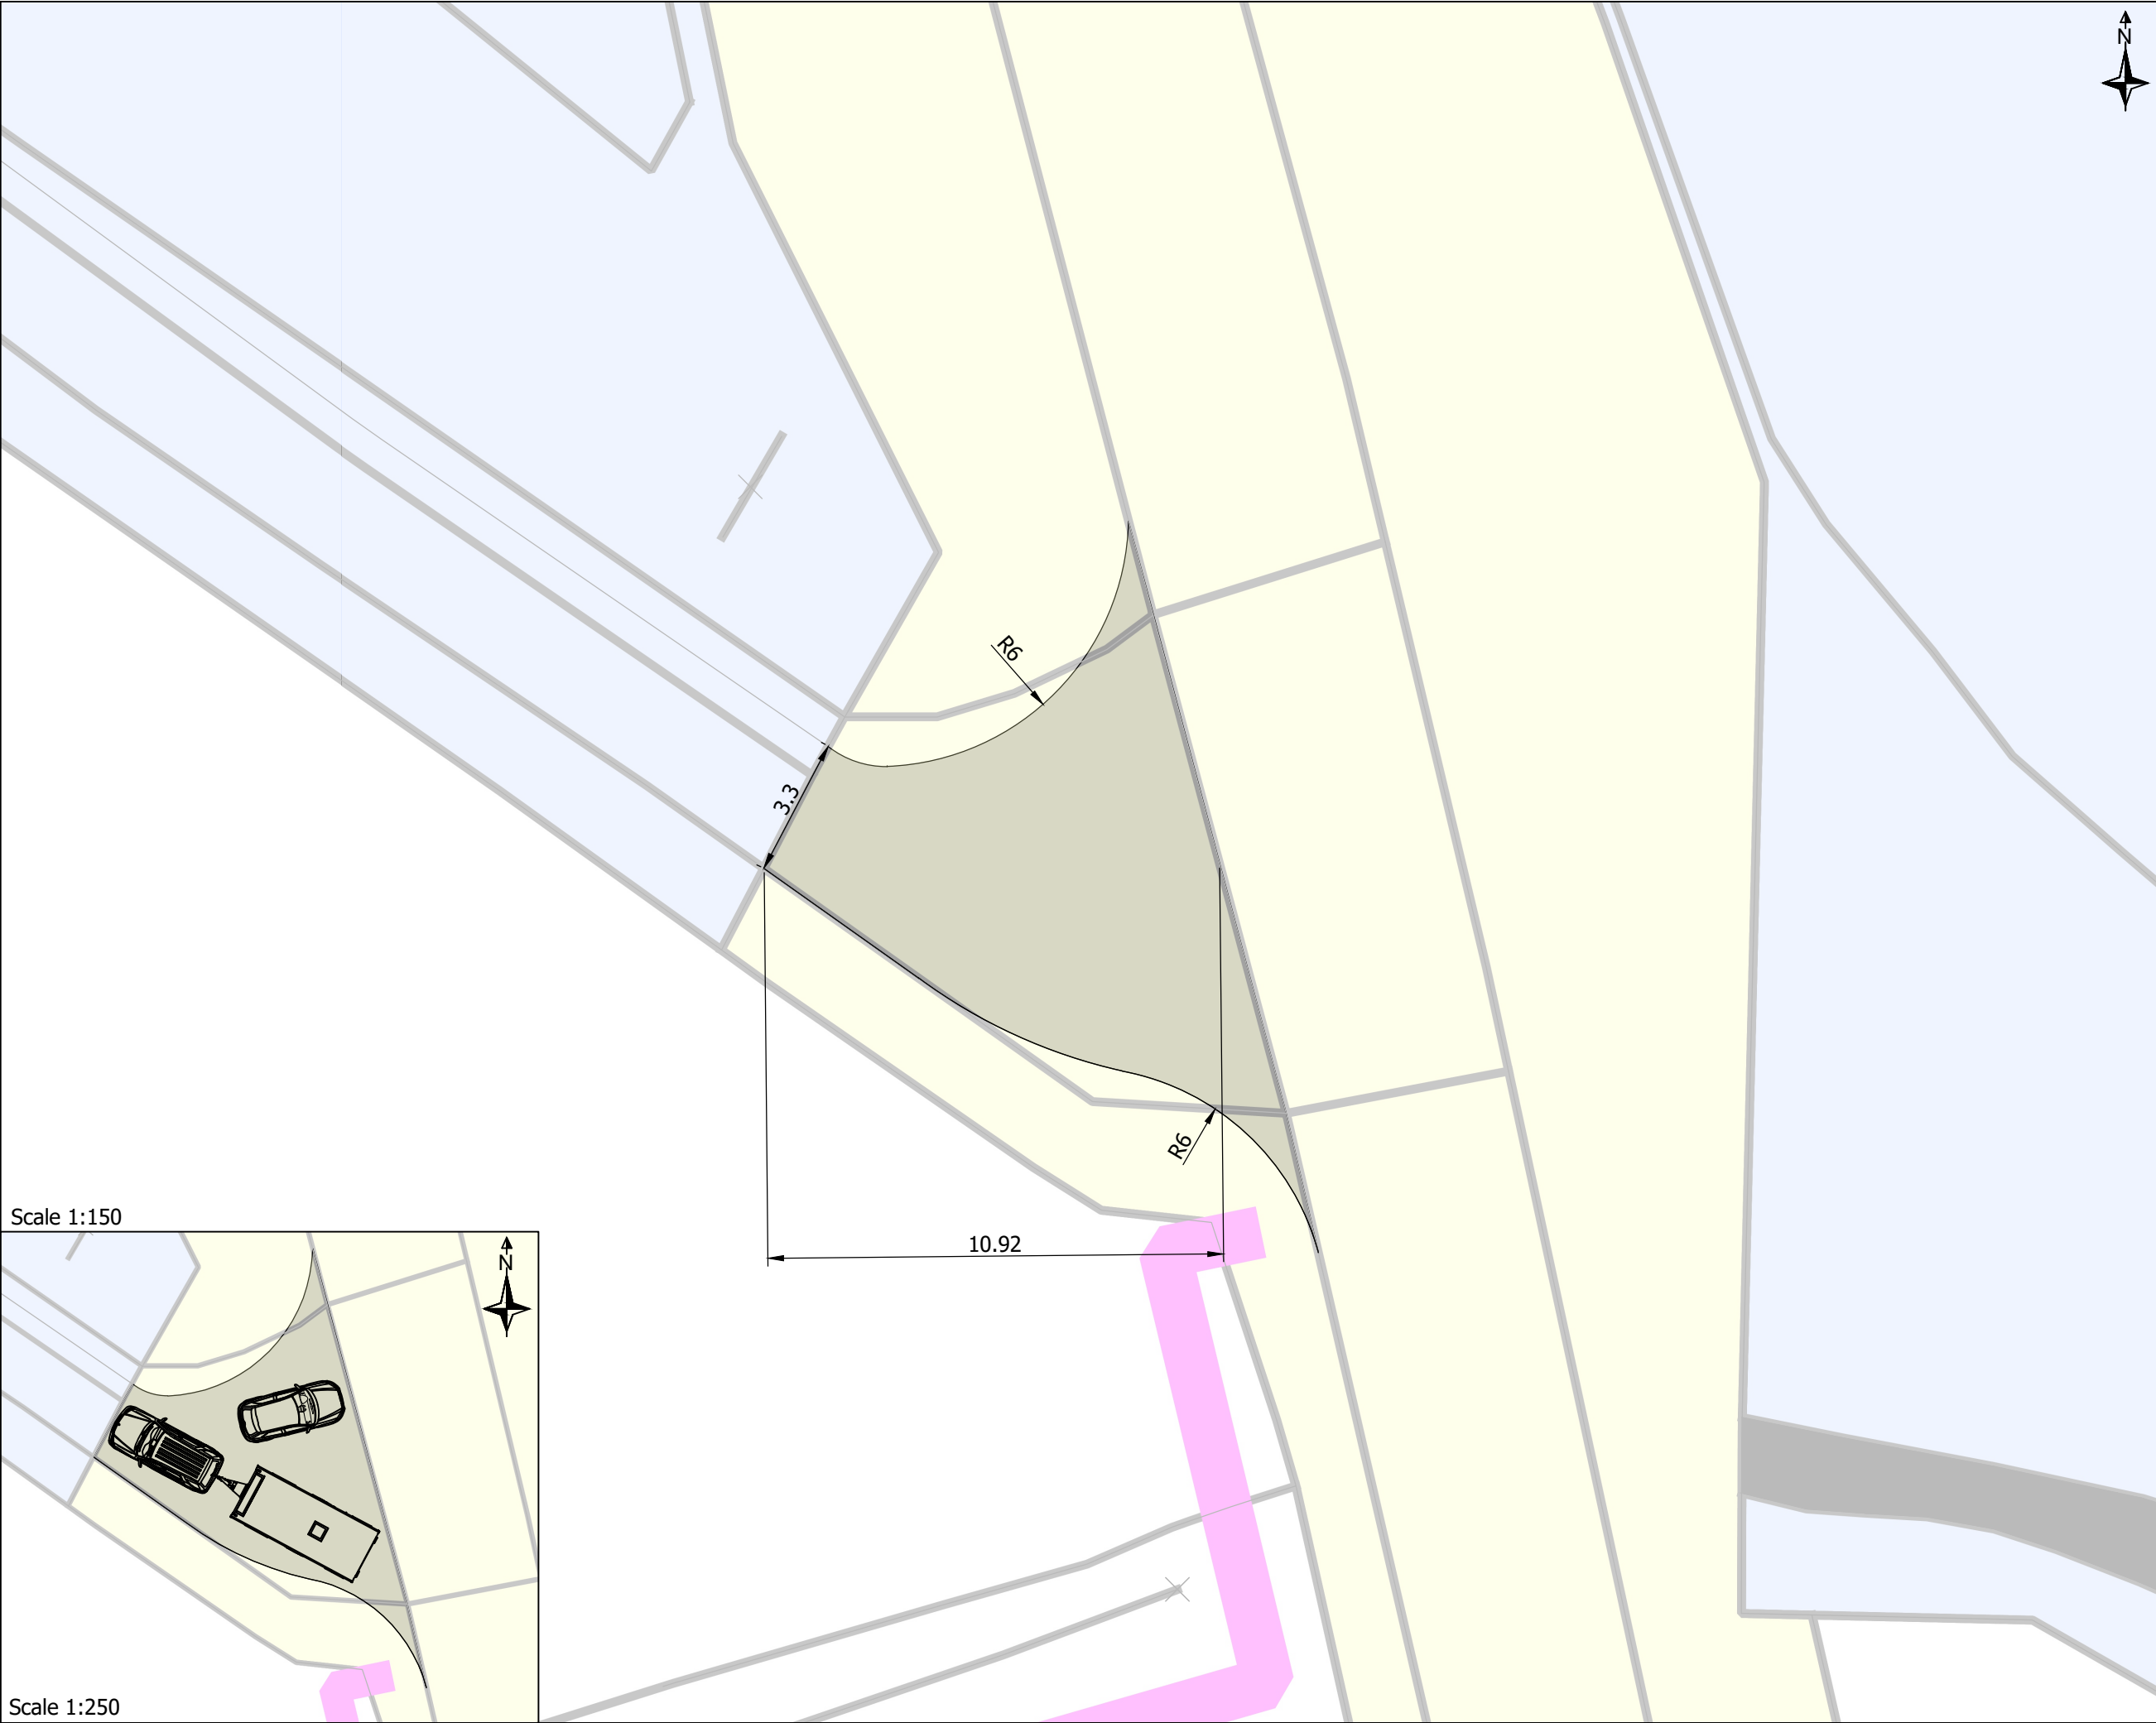

- Notes:
1. Do Not Scale This Drawing Unless For Planning Purposes Only. Any Dimensions Shown Are Indicative Only And Are Subject To Verification Onsite.
 2. The Design Shown Is Aligned With Ordnance Survey ProMap Data And Not Topographical Survey Data. This Drawing Is For Information Only And Should Not Be Used For Construction.

- Highway Extents (LCC)
- Highway Extents (National Highways)
- Area Of Resurfacing With Hardbound Material (Unless Otherwise Agreed With LCC)

Scale 1:150

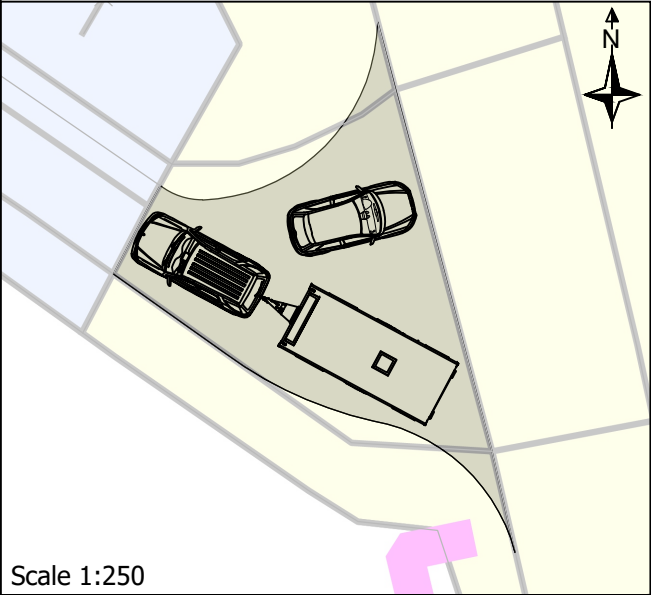

Scale 1:250

Rev	Description	Date
Client: Mr R Pasch		
Project: Land South Of Charnwood Acres Markfield Road Ratby		
Drawing Title: Access Resurfacing		
Drawing Number: RHC-24-235-01		
Revision: -	Sheet Size: A3	Scale: As Shown
Drawn & Checked By: AR	Date: 17/03/2025	Status: Information

E: enquiries@robertshighwayconsultants.co.uk
P: +44 (0)7935 229255
W: www.robertshighwayconsultants.co.uk

Ordnance Survey ©
Crown Copyright 2025.
All Rights Reserved.

Roberts
Highway Consultants