



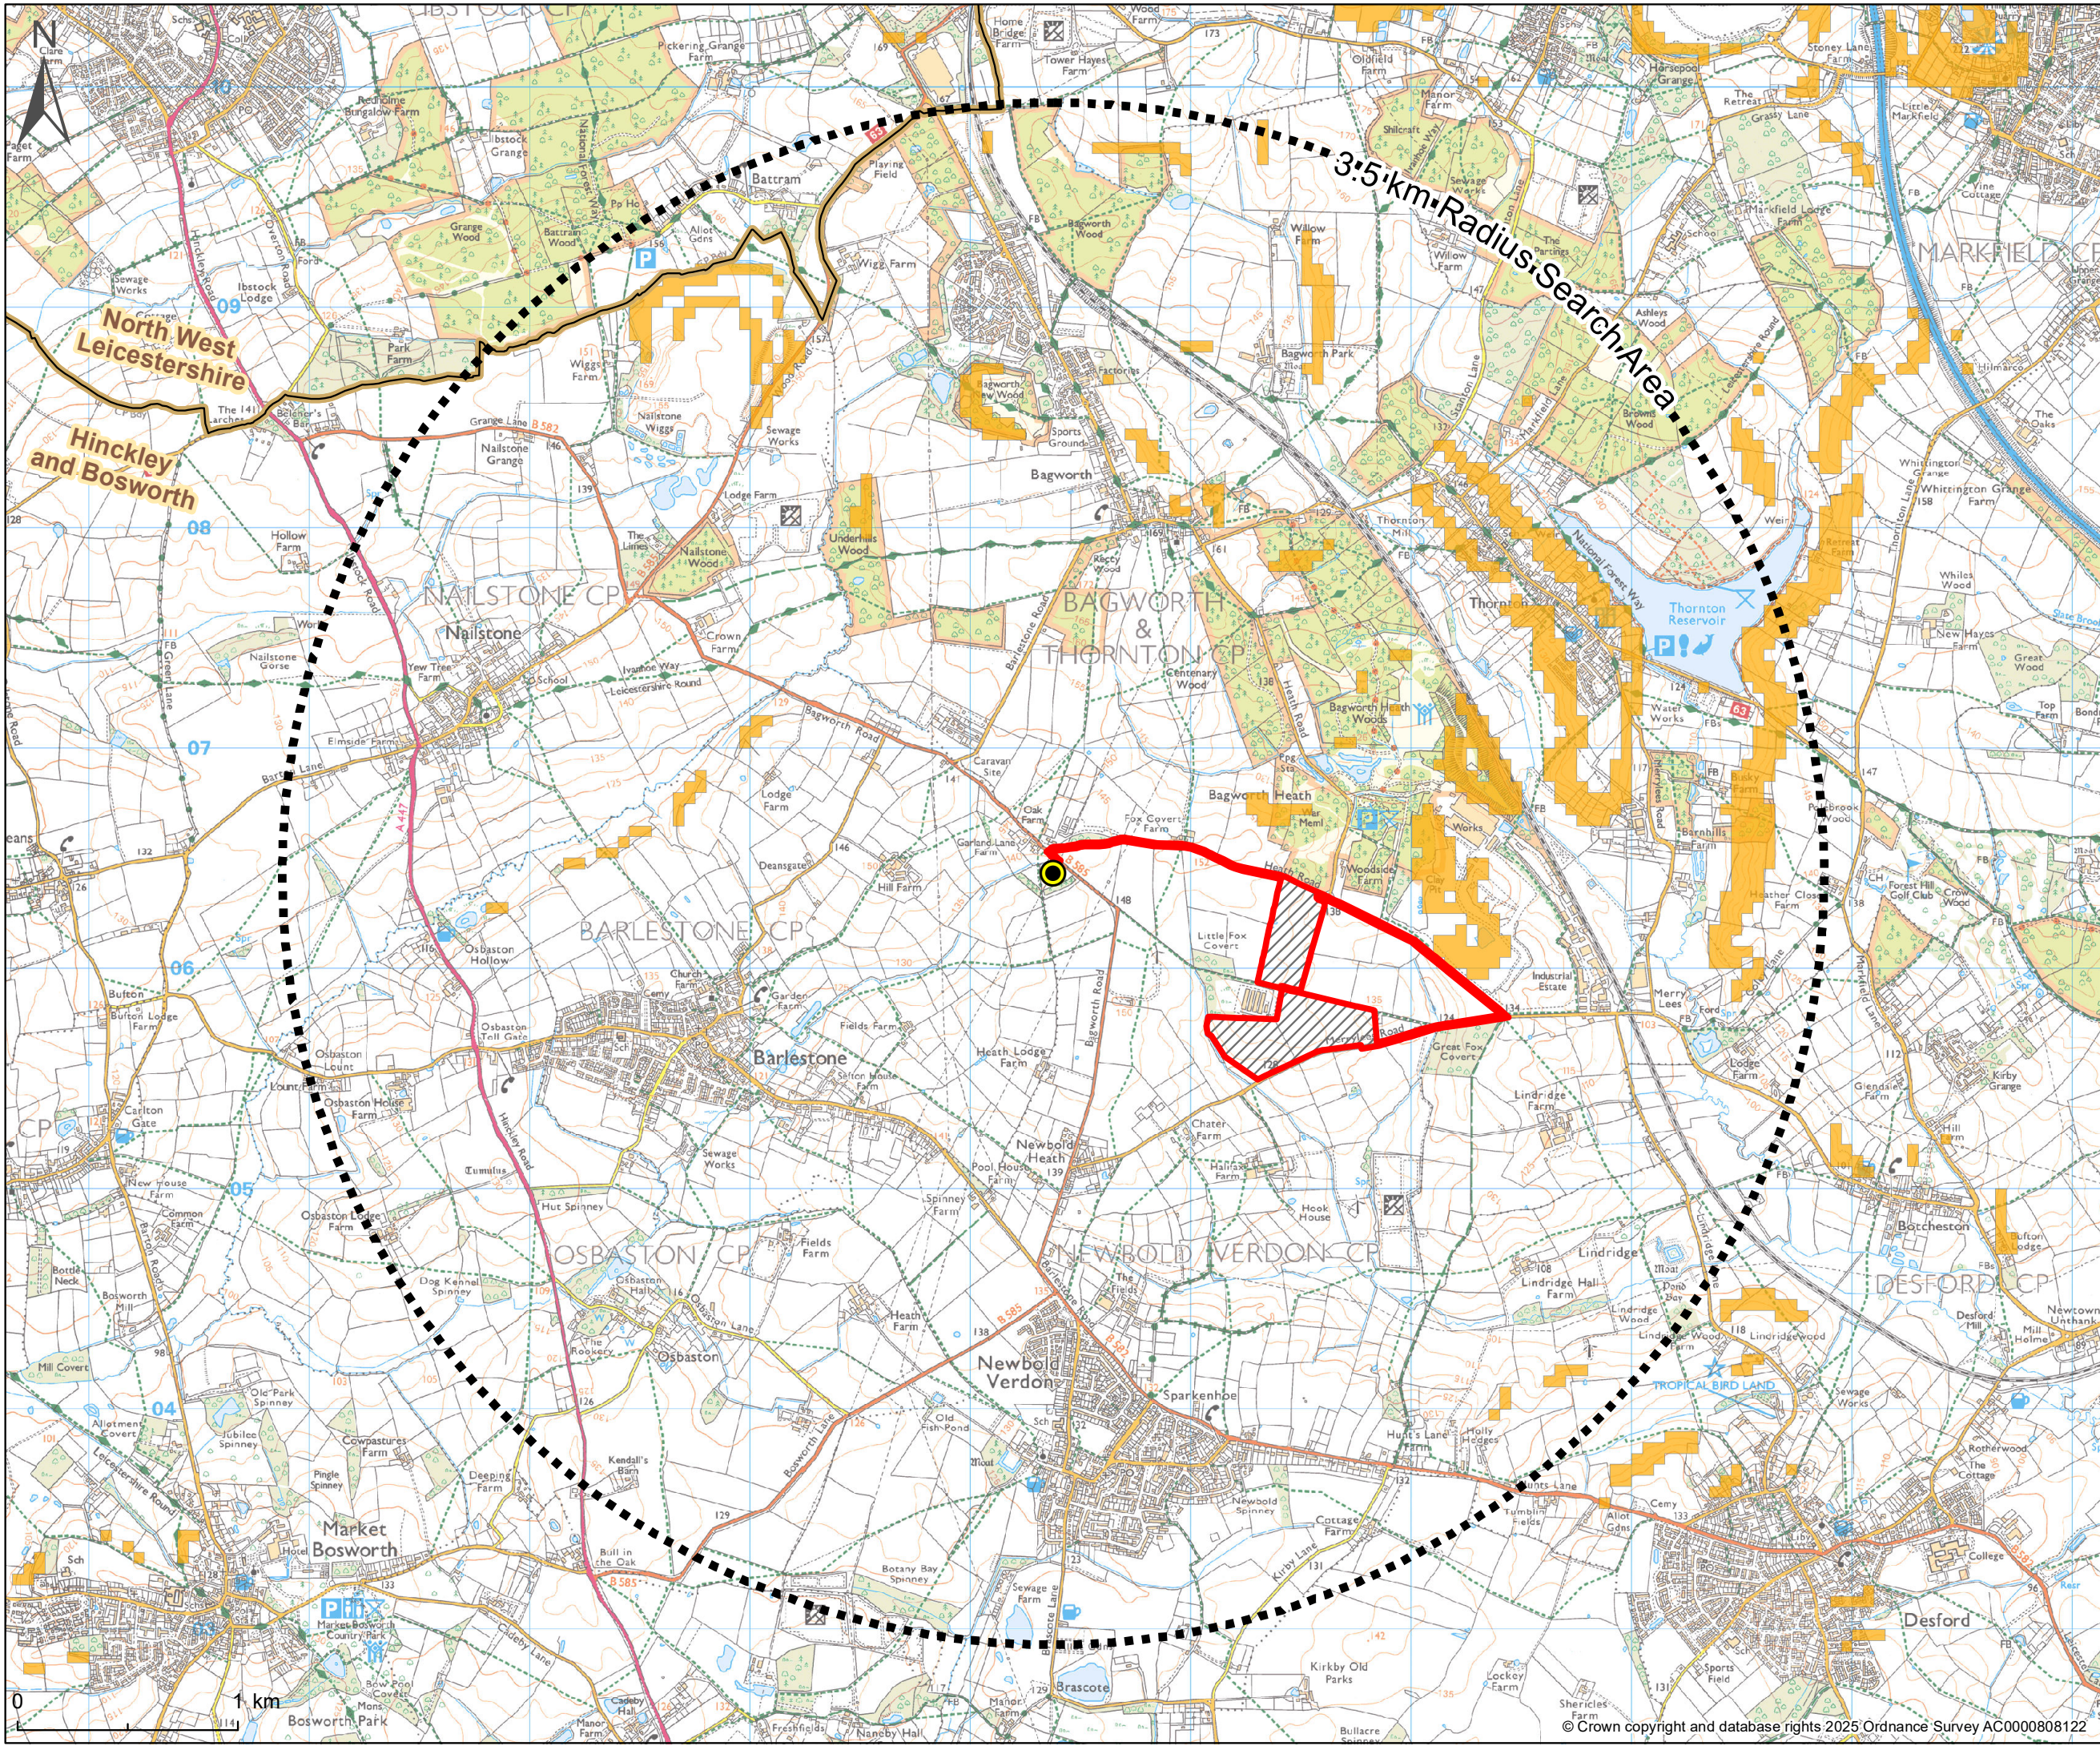


PROJECT NAME:
Heath Road

- KEY:
-  Point of Connection (PoC)
 -  Search area (3.5 km from PoC)
 -  Planning Application Boundary
 -  Local Authority Boundary
 -  Slope > 10%

OS Terrain data was used in the analysis © Crown copyright and database rights 2025. Ordnance Survey OpenData is free to use under the Open Government License (OGL) v3.0.

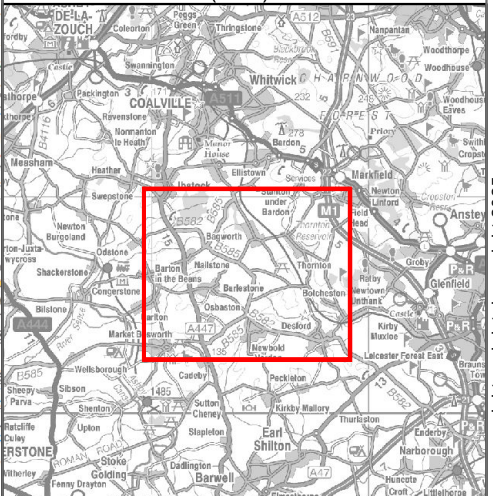


TITLE: Figure 4 Slope	
DATE: 03/06/2025	DRAWN BY: CH
SIZE: A3	CHECKED BY: CH
SCALE: 1:27,500	CO-ORD SYSTEM: BNG

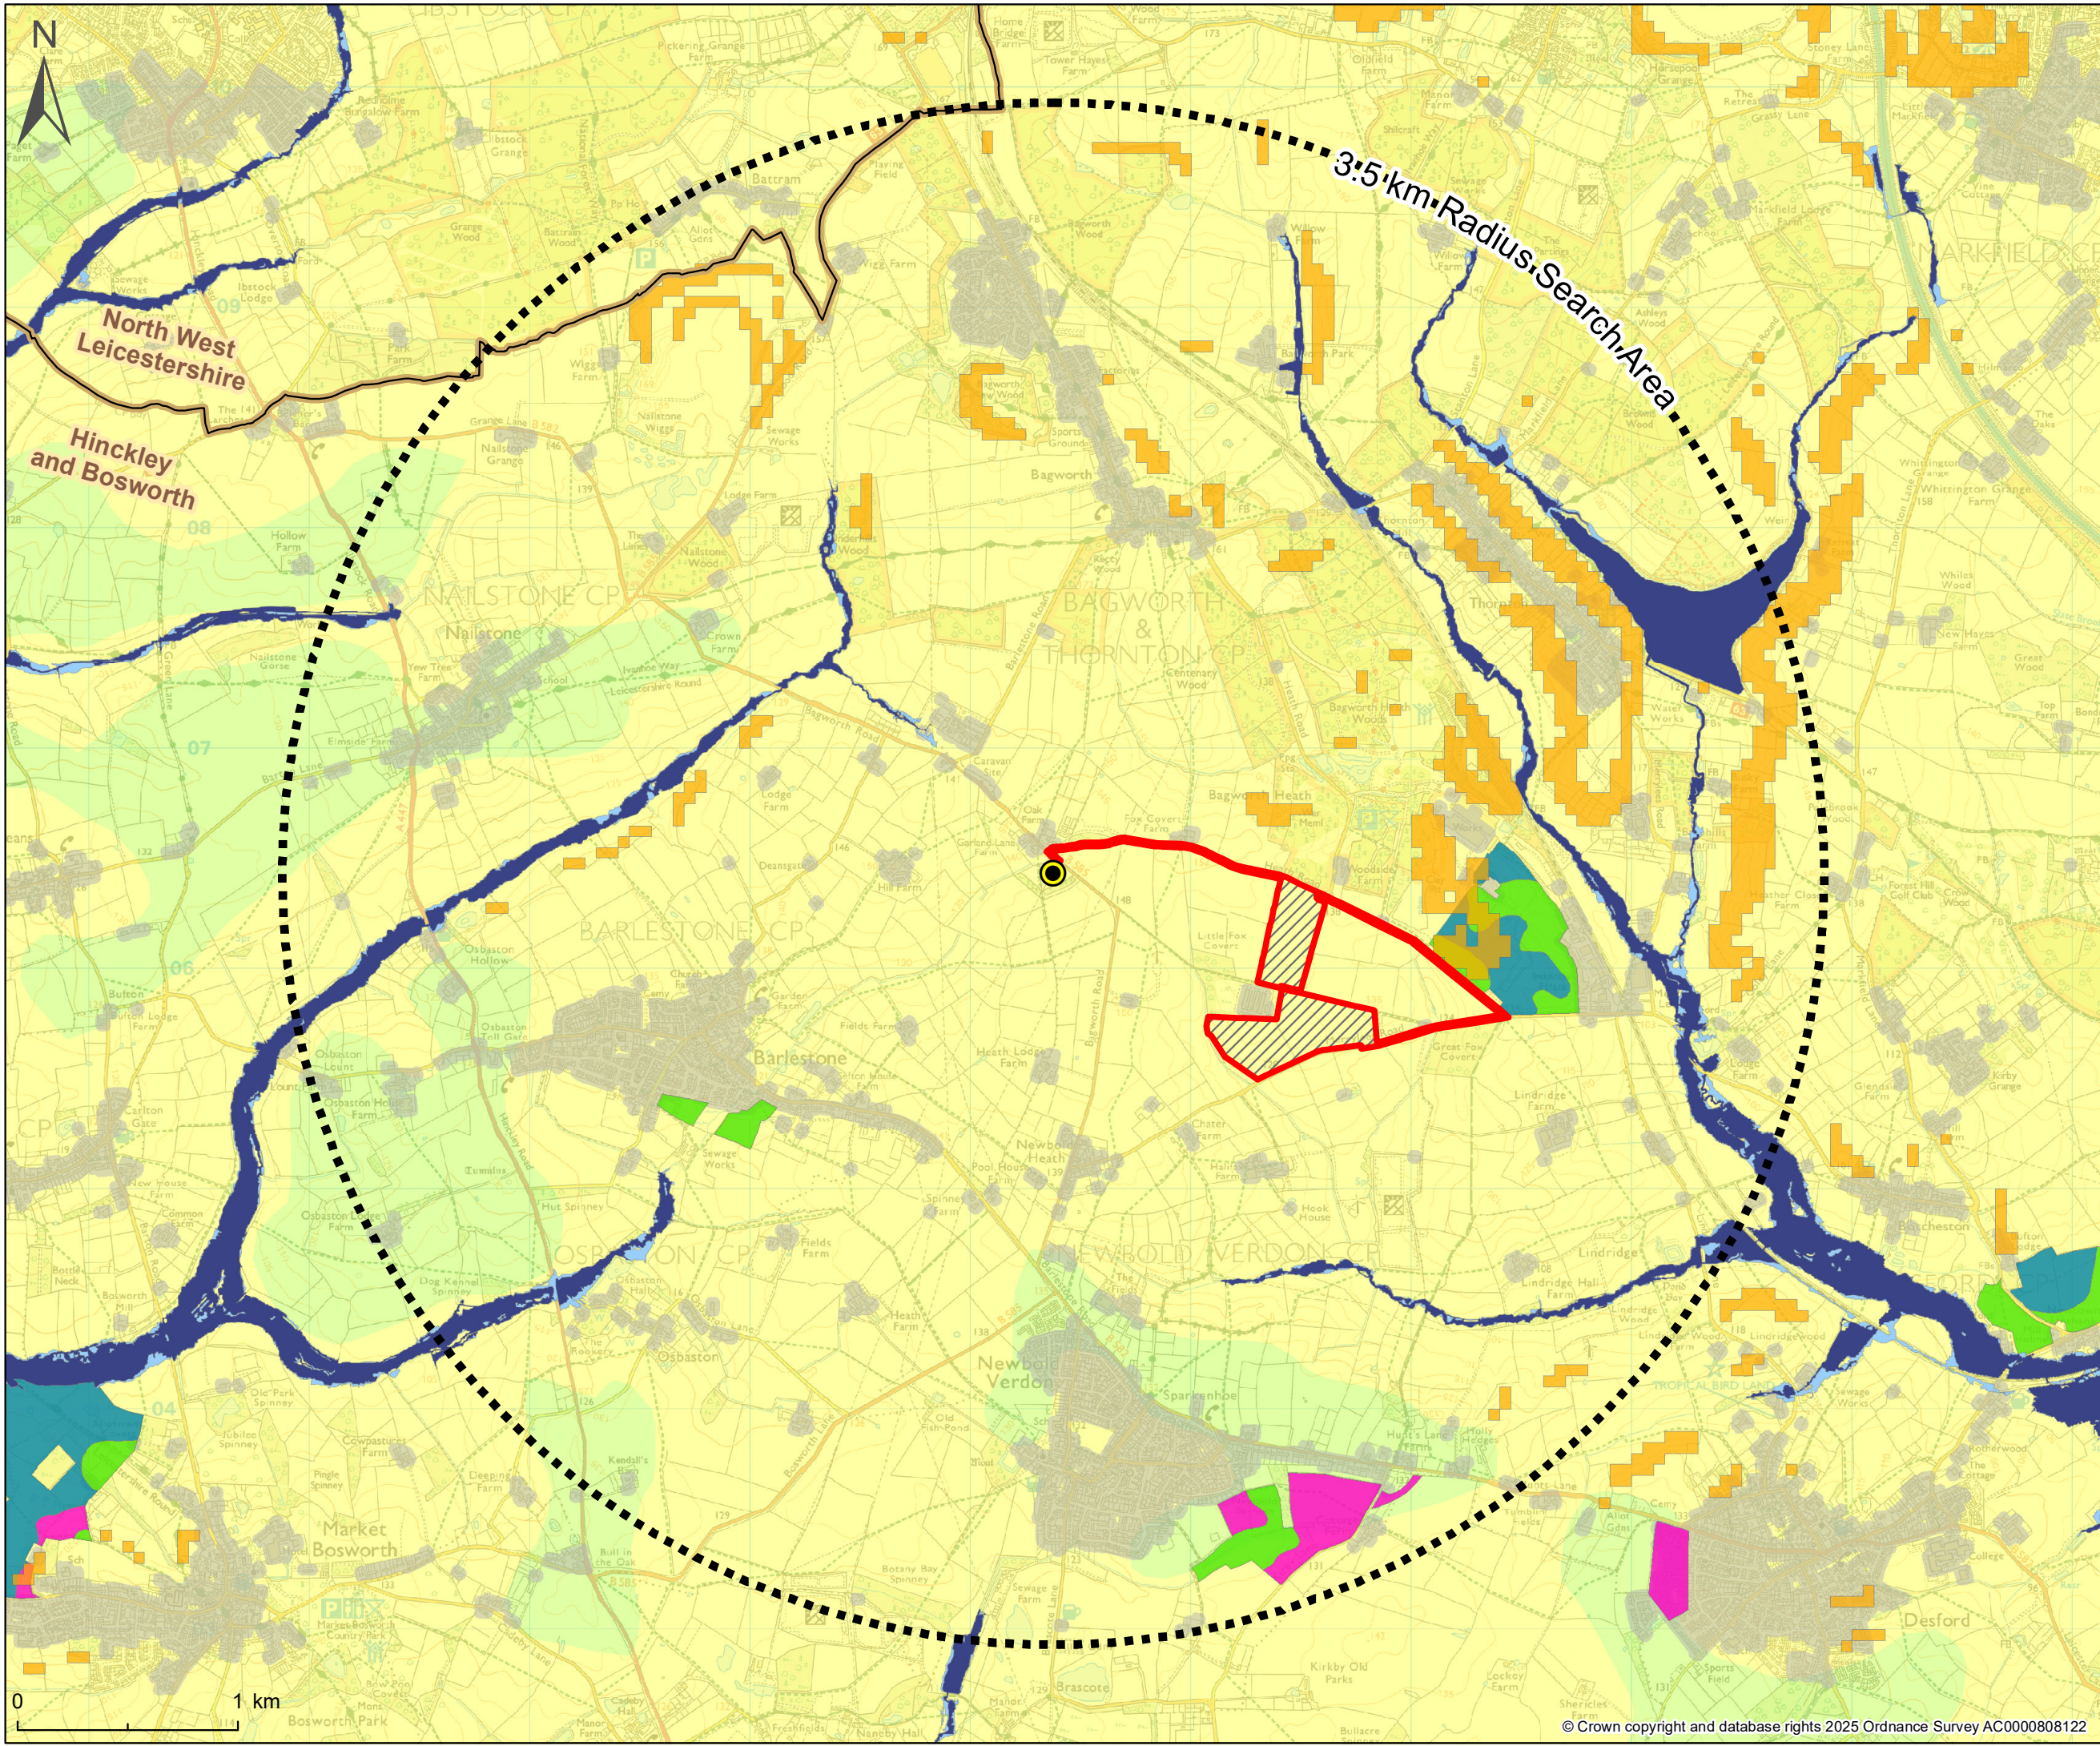

PROJECT NAME:
Heath Road

- KEY:
-  Point of Connection (PoC)
 -  Search area (3.5 km from PoC)
 -  Planning Application Boundary
 -  Local Authority Boundary
 -  Flood Zone 3
 -  Flood Zone 2
 -  Slope > 10%
 - ALC Grade - Post 1988:**
 -  Grade 1
 -  Grade 2
 -  Grade 3a
 -  Grade 3b
 -  Buildings (25 m buffer)
 - ALC Grade - Provisional:**
 -  Grade 1 - Excellent Quality
 -  Grade 2 - Very Good Quality
 -  Grade 3 - Good to Moderate Quality

Flood zone layers © Environment Agency copyright and/or database rights 2025. All rights reserved. © Natural England copyright. Contains public sector information licensed under the Open Government License (OGL) v3.0. Contains Ordnance Survey data © Crown copyright and database rights 2025 (Buildings layer from OS VMD).

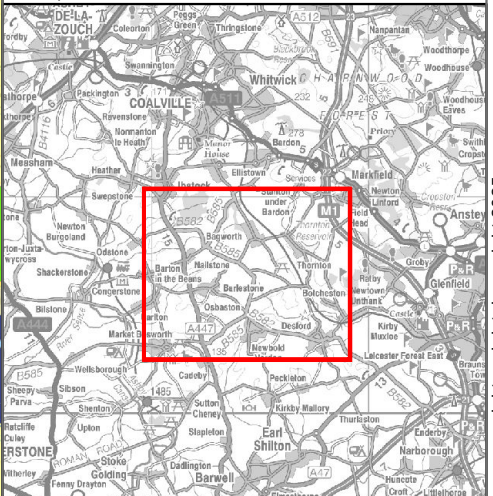

TITLE: Figure 5 Combined Constraints	
DATE: 03/06/2025	DRAWN BY: CH
SIZE: A3	CHECKED BY: CH
SCALE: 1:27,500	CO-ORD SYSTEM: BNG