


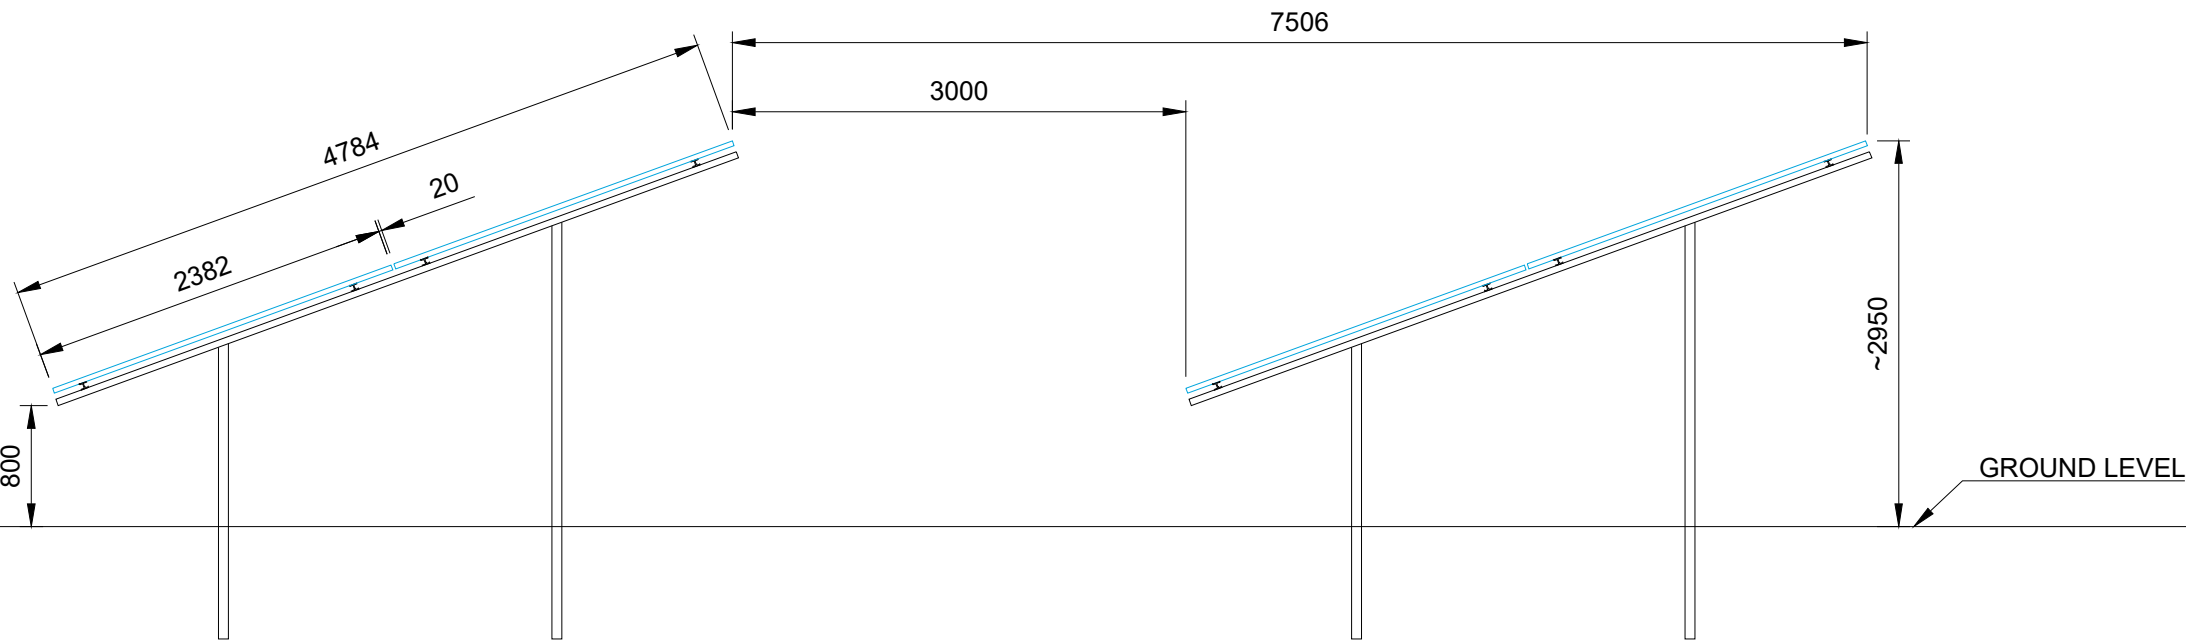

800

2382

4784

20

3000

7506

~2950

GROUND LEVEL

Notes:

1. All dimensions to be confirmed on site prior to installation.
2. All dimensions are indicative only and in mm unless otherwise specified.
3. Distances that needs to be site specific and decided by subcontractor.

Revisions:

Rev	Date	Comments	Drawn
0	03/12/24	First design	IV
1	08/07/25	Layout update	GU

Project: Heath Road
Location: Heath Road and Merry Lees,
Bagworth, LE9 9NR,
UK
52.648197°, -1.329302°
Title: PV Array Details

Drawn: Detra Solar / GU Checked: AM
Scale: 1:50@A3 Date: 08/07/25
Drawing No: RCN1008-200 Rev: 1



Renewable Connections
Level 4, LDN: W, 3 Noble Street,
London, EC2V 7EE
+44 (0)20 7749 2650
www.renewableconnections.co.uk



Detra Solar
Lvovo str. 25-104,
LT-09320 Vilnius
www.detrasolar.com

Do not scale from this drawing. Site verify all dimensions prior to construction.
Report all discrepancies to the drawing originator immediately. This drawing is to
be read in conjunction with all relevant documents and drawings.

