


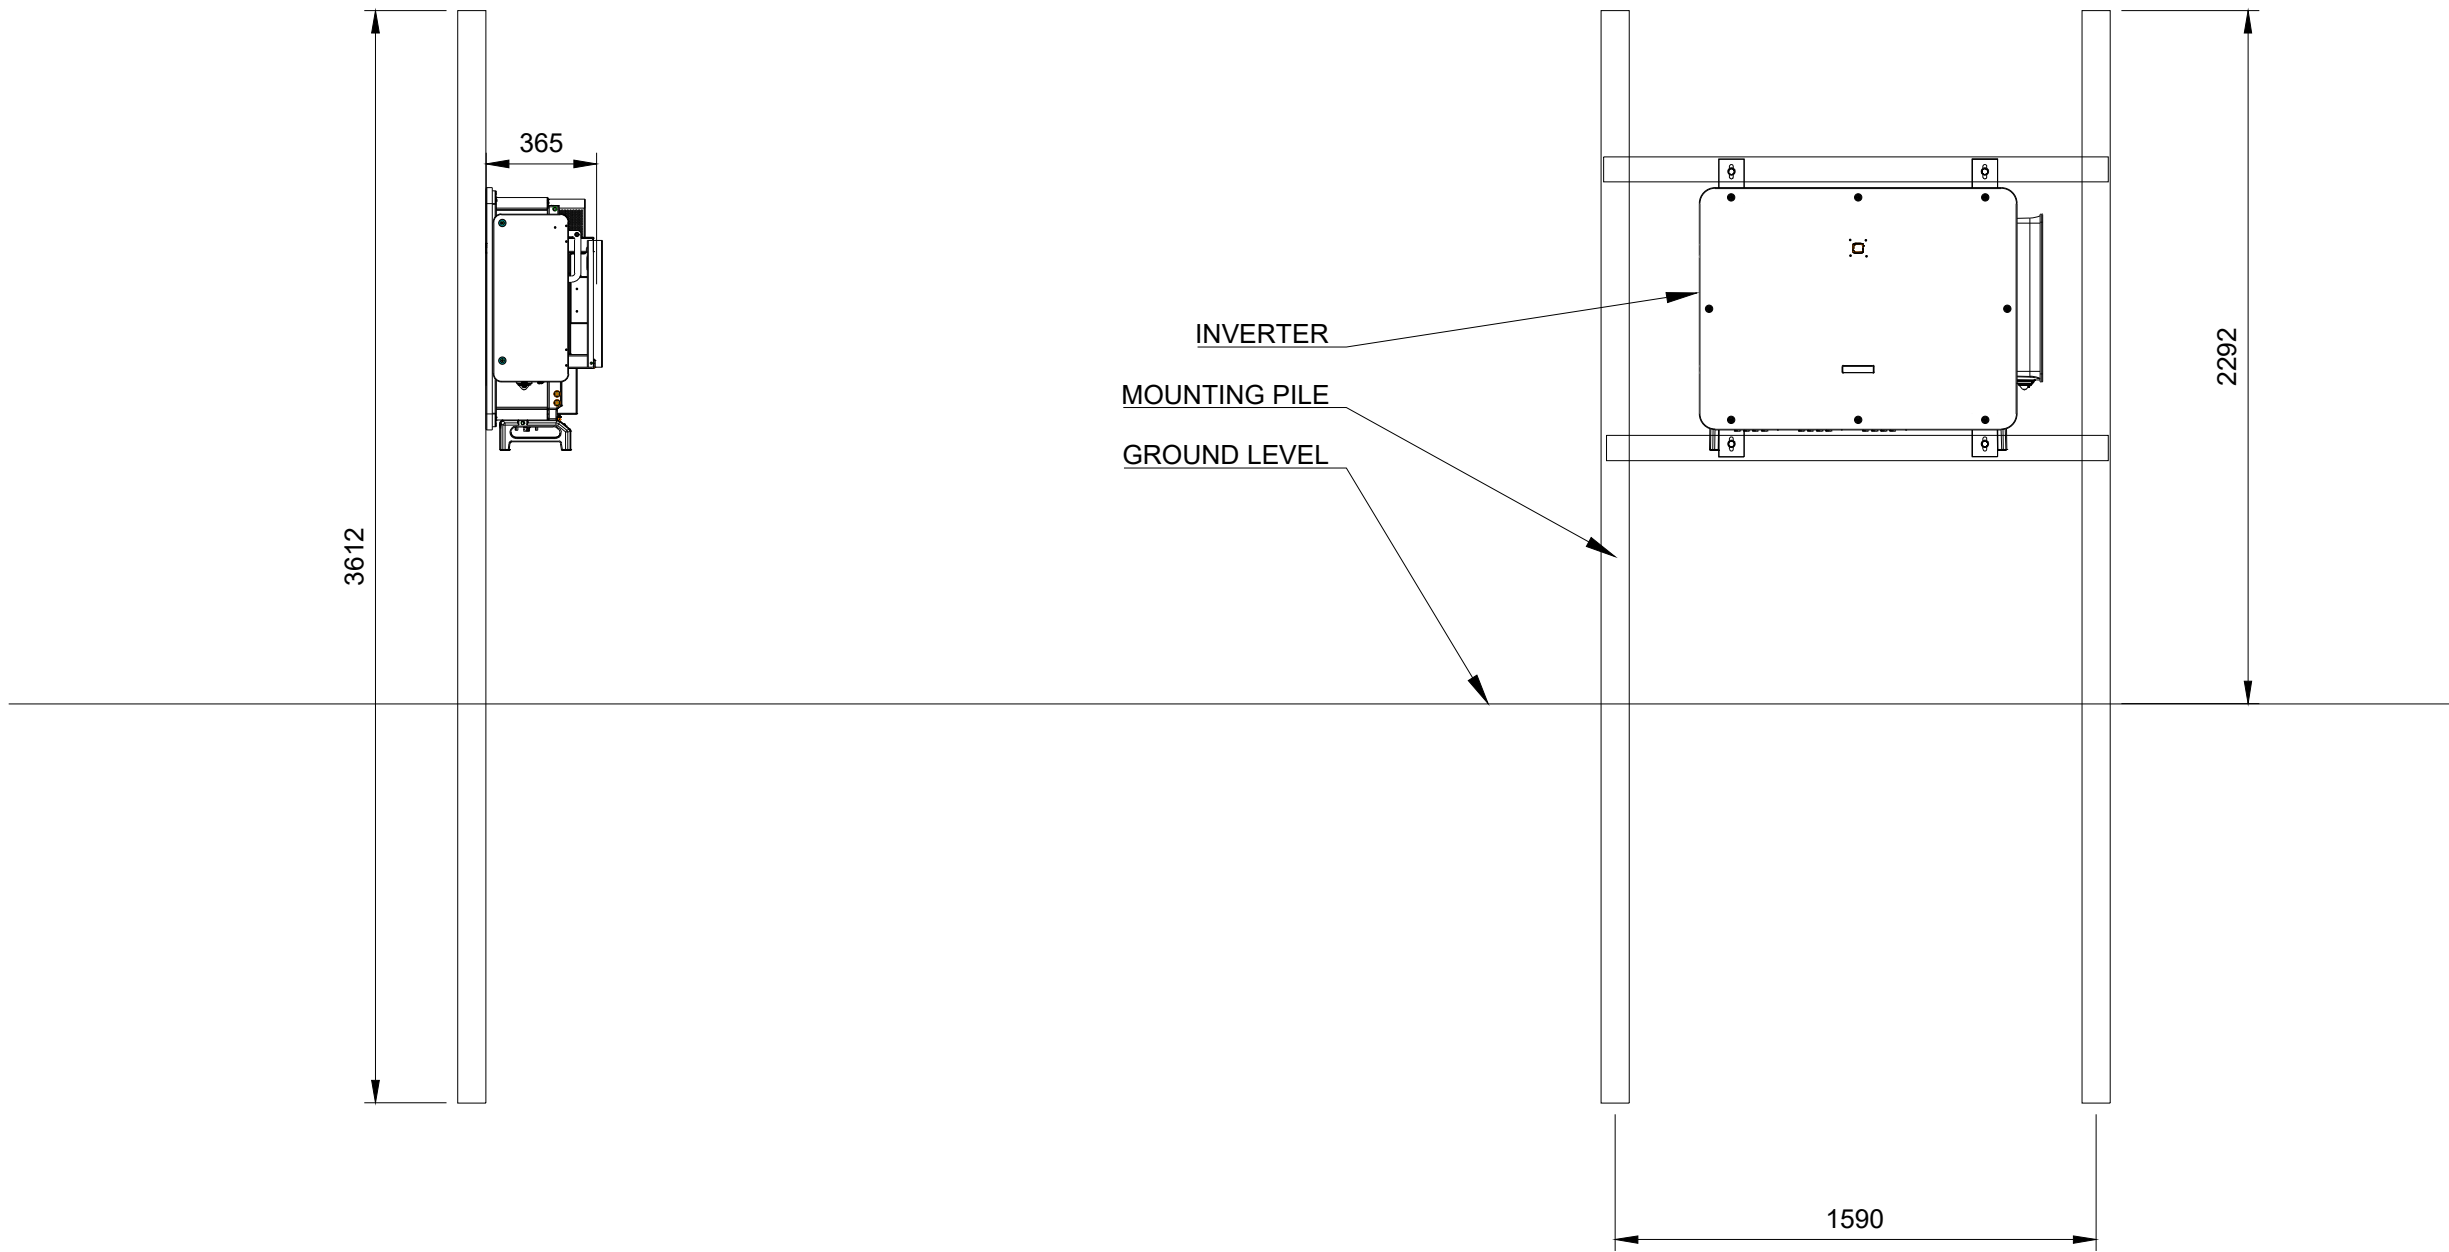

Notes:

1. All dimensions to be confirmed on site prior to installation.
2. All dimensions are indicative only and in mm unless otherwise specified.

Revisions:

Rev	Date	Comments	Drawn	Approve
0	09/08/24	First Issue	IV	NM
1	08/07/25	Layout updates	GU	GU

Project: PROJECT NAME
Location: CITY
COUNTY_POST_CODE
COUNTRY
COORDINATES
Title: Inverter Mounting Details

Drawn: Detra Solar/GU Checked: AM
Scale: 1:25@A3 Date: 08/07/25
Drawing No: RCN1008-202 Rev: 1



Renewable Connections
3rd floor, 141-145 Curtain Road
London, EC2A 3BX
+44 (0)20 7749 2650
www.renewableconnections.co.uk



Detra Solar
Lvovo str. 25-104,
LT-09320 Vilnius
www.detrasolar.com

Do not scale from this drawing. Site verify all dimensions prior to construction. Report all discrepancies to the drawing originator immediately. This drawing is to be read in conjunction with all relevant documents and drawings.