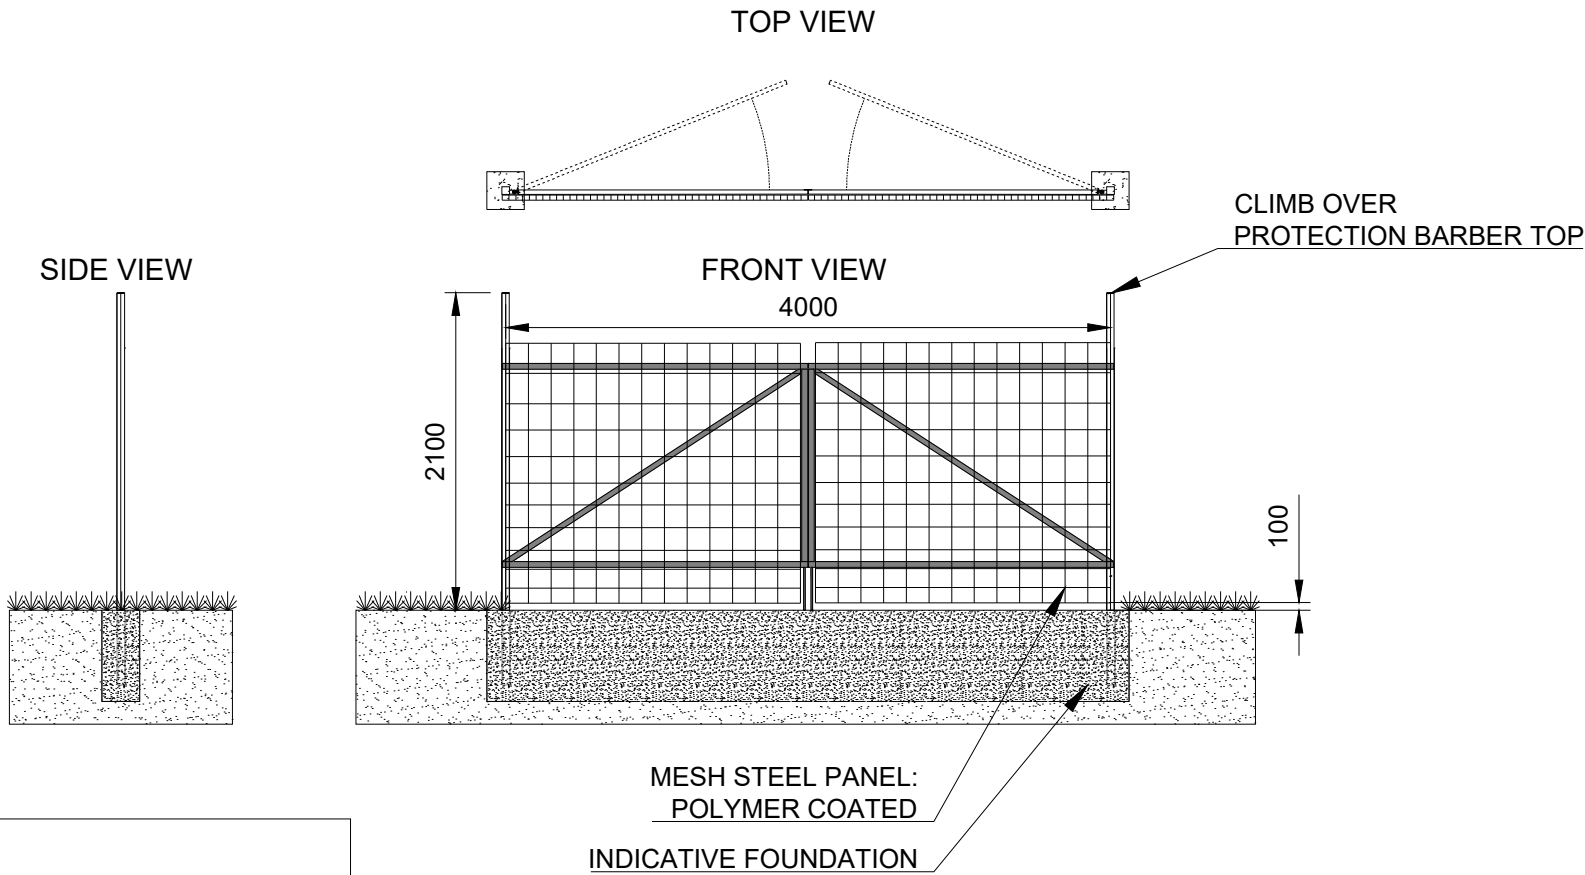
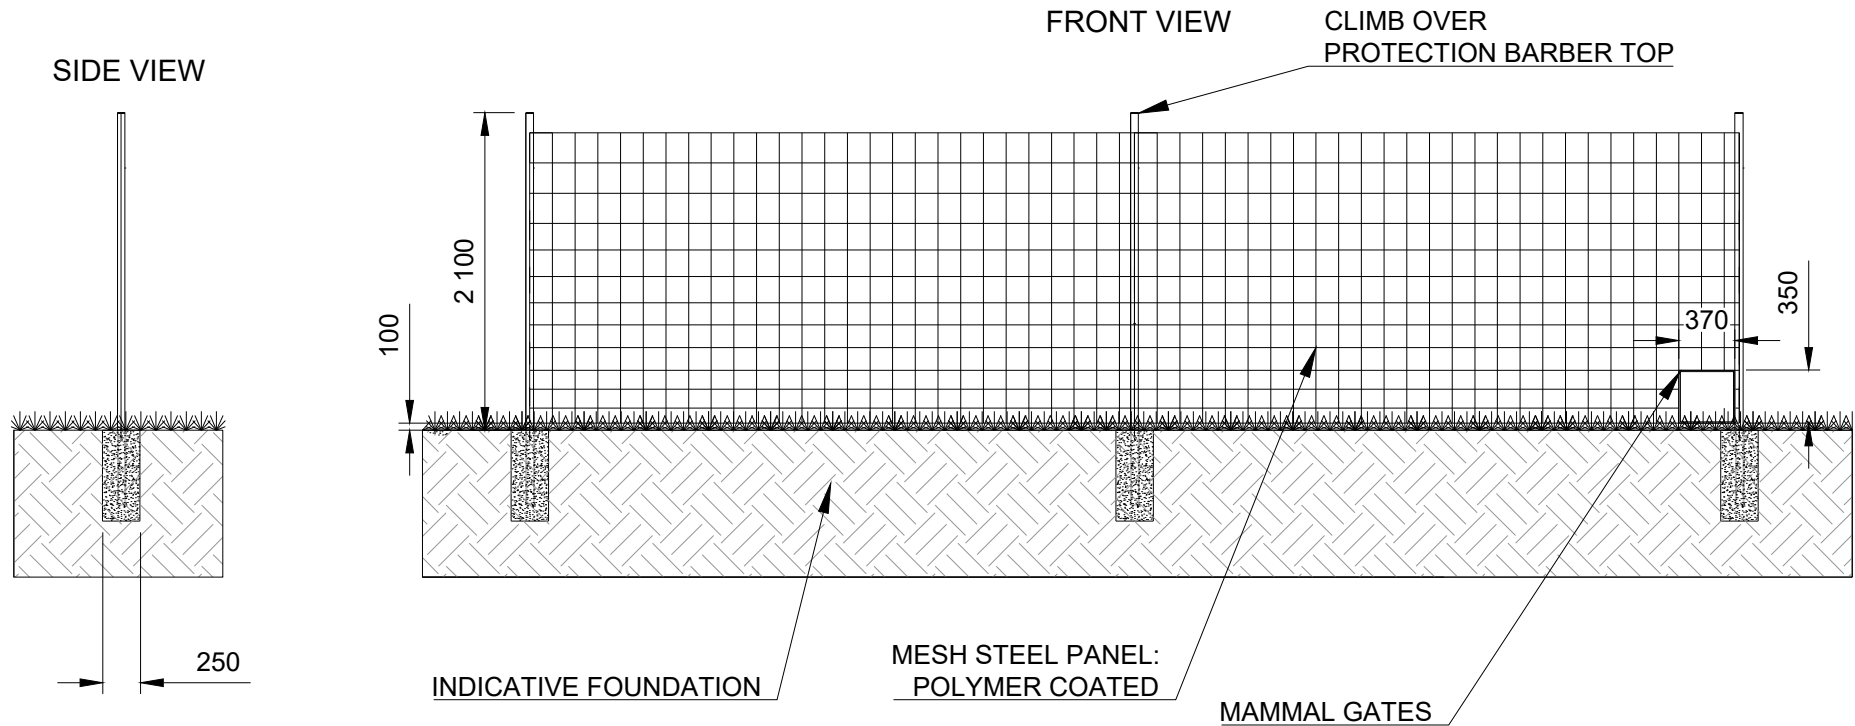


Notes:

1. All dimensions to be confirmed on site prior to installation.
2. All dimensions are indicative only and in mm unless otherwise specified.

Revisions:

| Rev | Date       | Comments       | Drawn | Approve |
|-----|------------|----------------|-------|---------|
| 0   | 09/08/24   | First issue    | IV    | NM      |
| 1   | 08/07/2025 | Layout updates | GU    | GU      |
|     |            |                |       |         |
|     |            |                |       |         |
Project: Heath Road  
Location: Heath Road and Merry Lees,  
Bagworth, LE9 9NR,  
UK  
52.648197°, -1.329302°  
Title: Fence & Gate Section Details

Drawn: Detra Solar / GU Checked: AM  
Scale: 1:50@A3 Date: 09/08/24  
Drawing No: RCN1008-231 Rev: 1

 Renewable Connections  
3rd floor, 141-145 Curtain Road  
London, EC2A 3BX  
+44 (0)20 7749 2650  
[www.renewableconnections.co.uk](http://www.renewableconnections.co.uk)

 detra  
SOLAR  
Lvovo str. 25-104,  
LT-09320 Vilnius  
[www.detrasolar.com](http://www.detrasolar.com)

Do not scale from this drawing. Site verify all dimensions prior to construction.  
Report all discrepancies to the drawing originator immediately. This drawing is to  
be read in conjunction with all relevant documents and drawings.