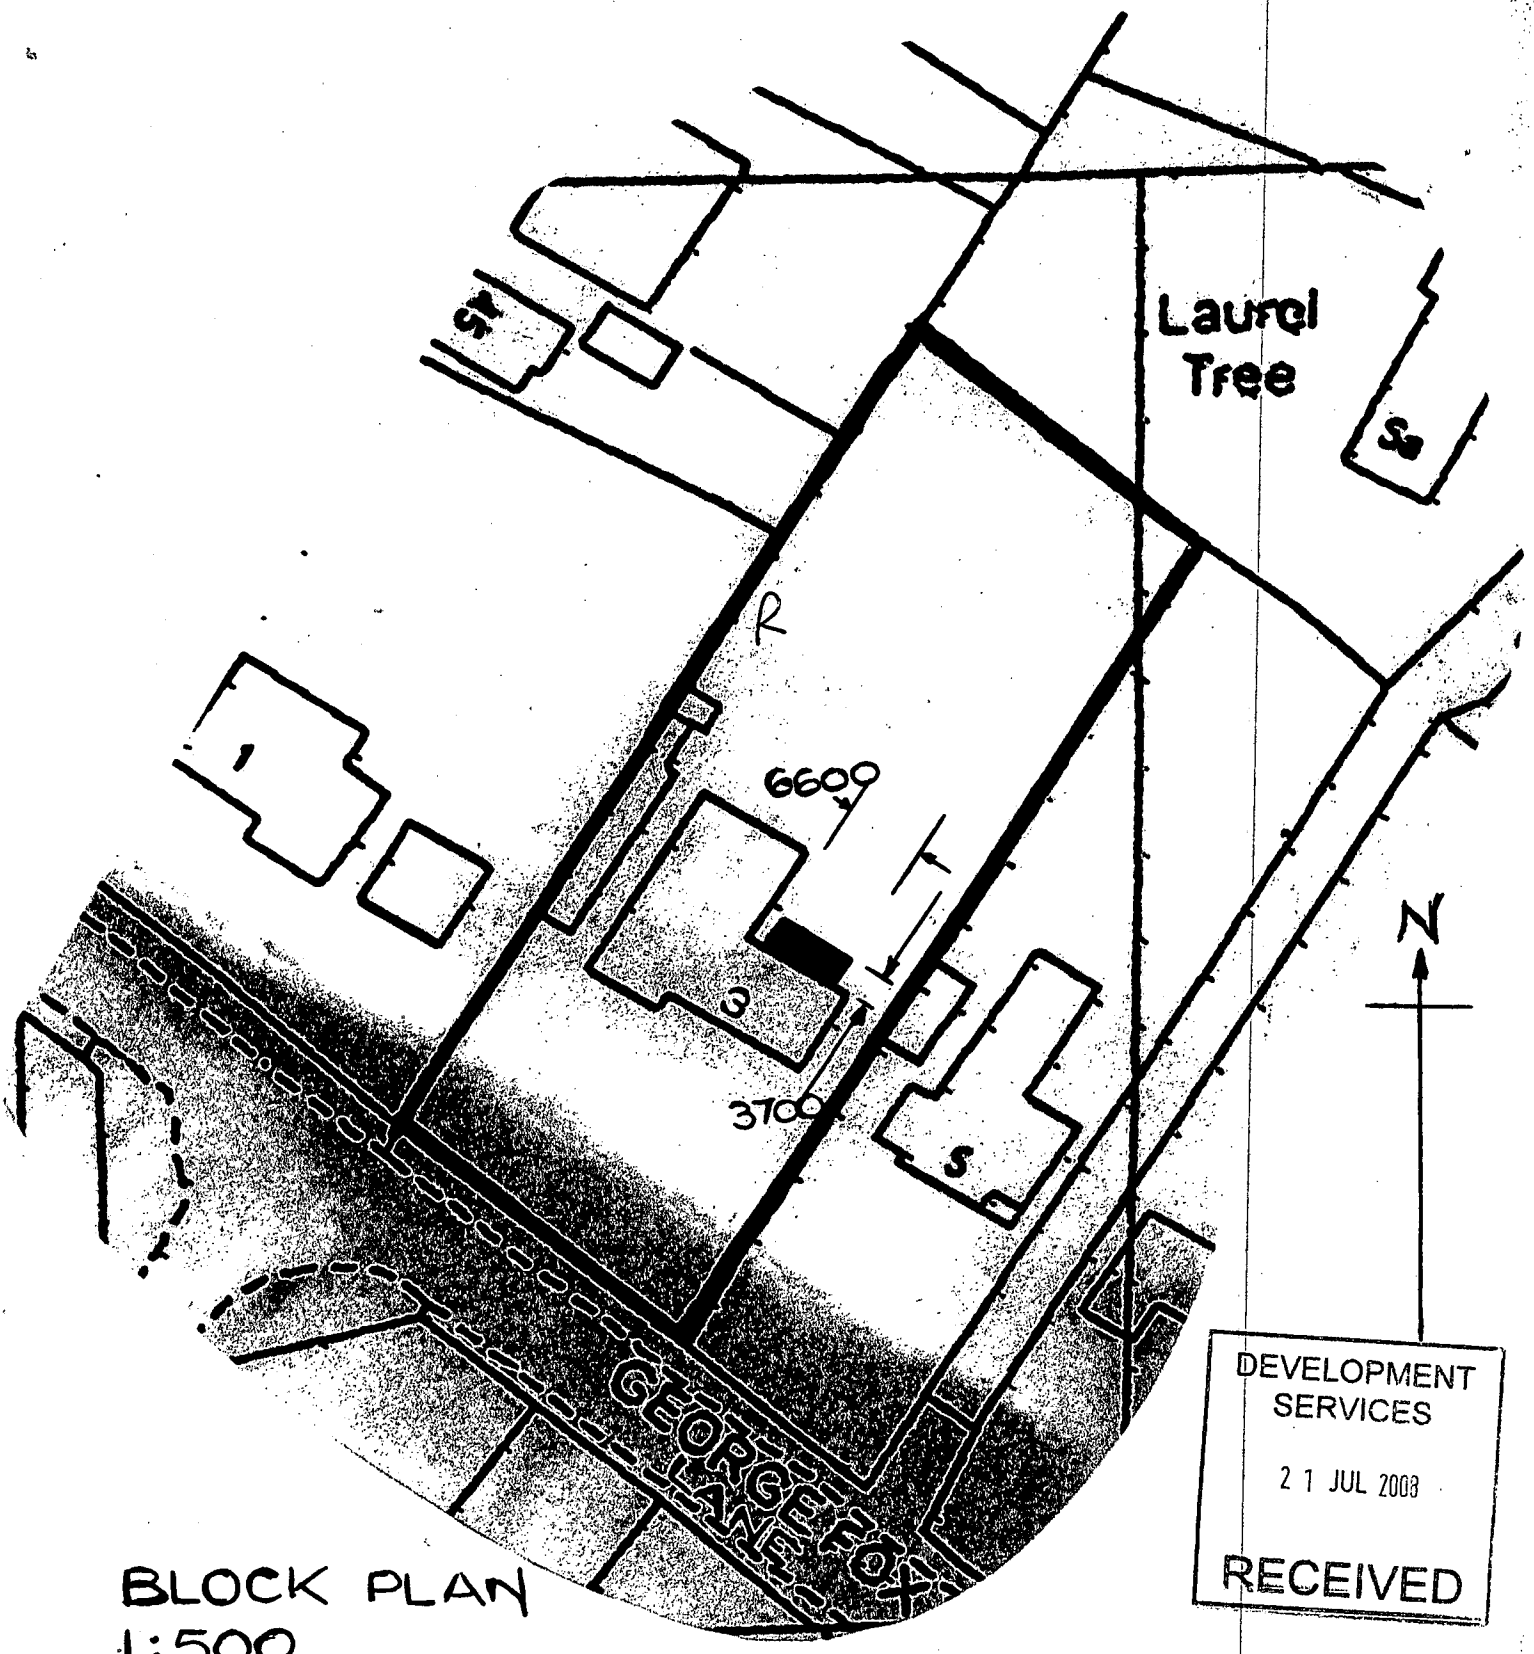

BLOCK PLAN
1:500