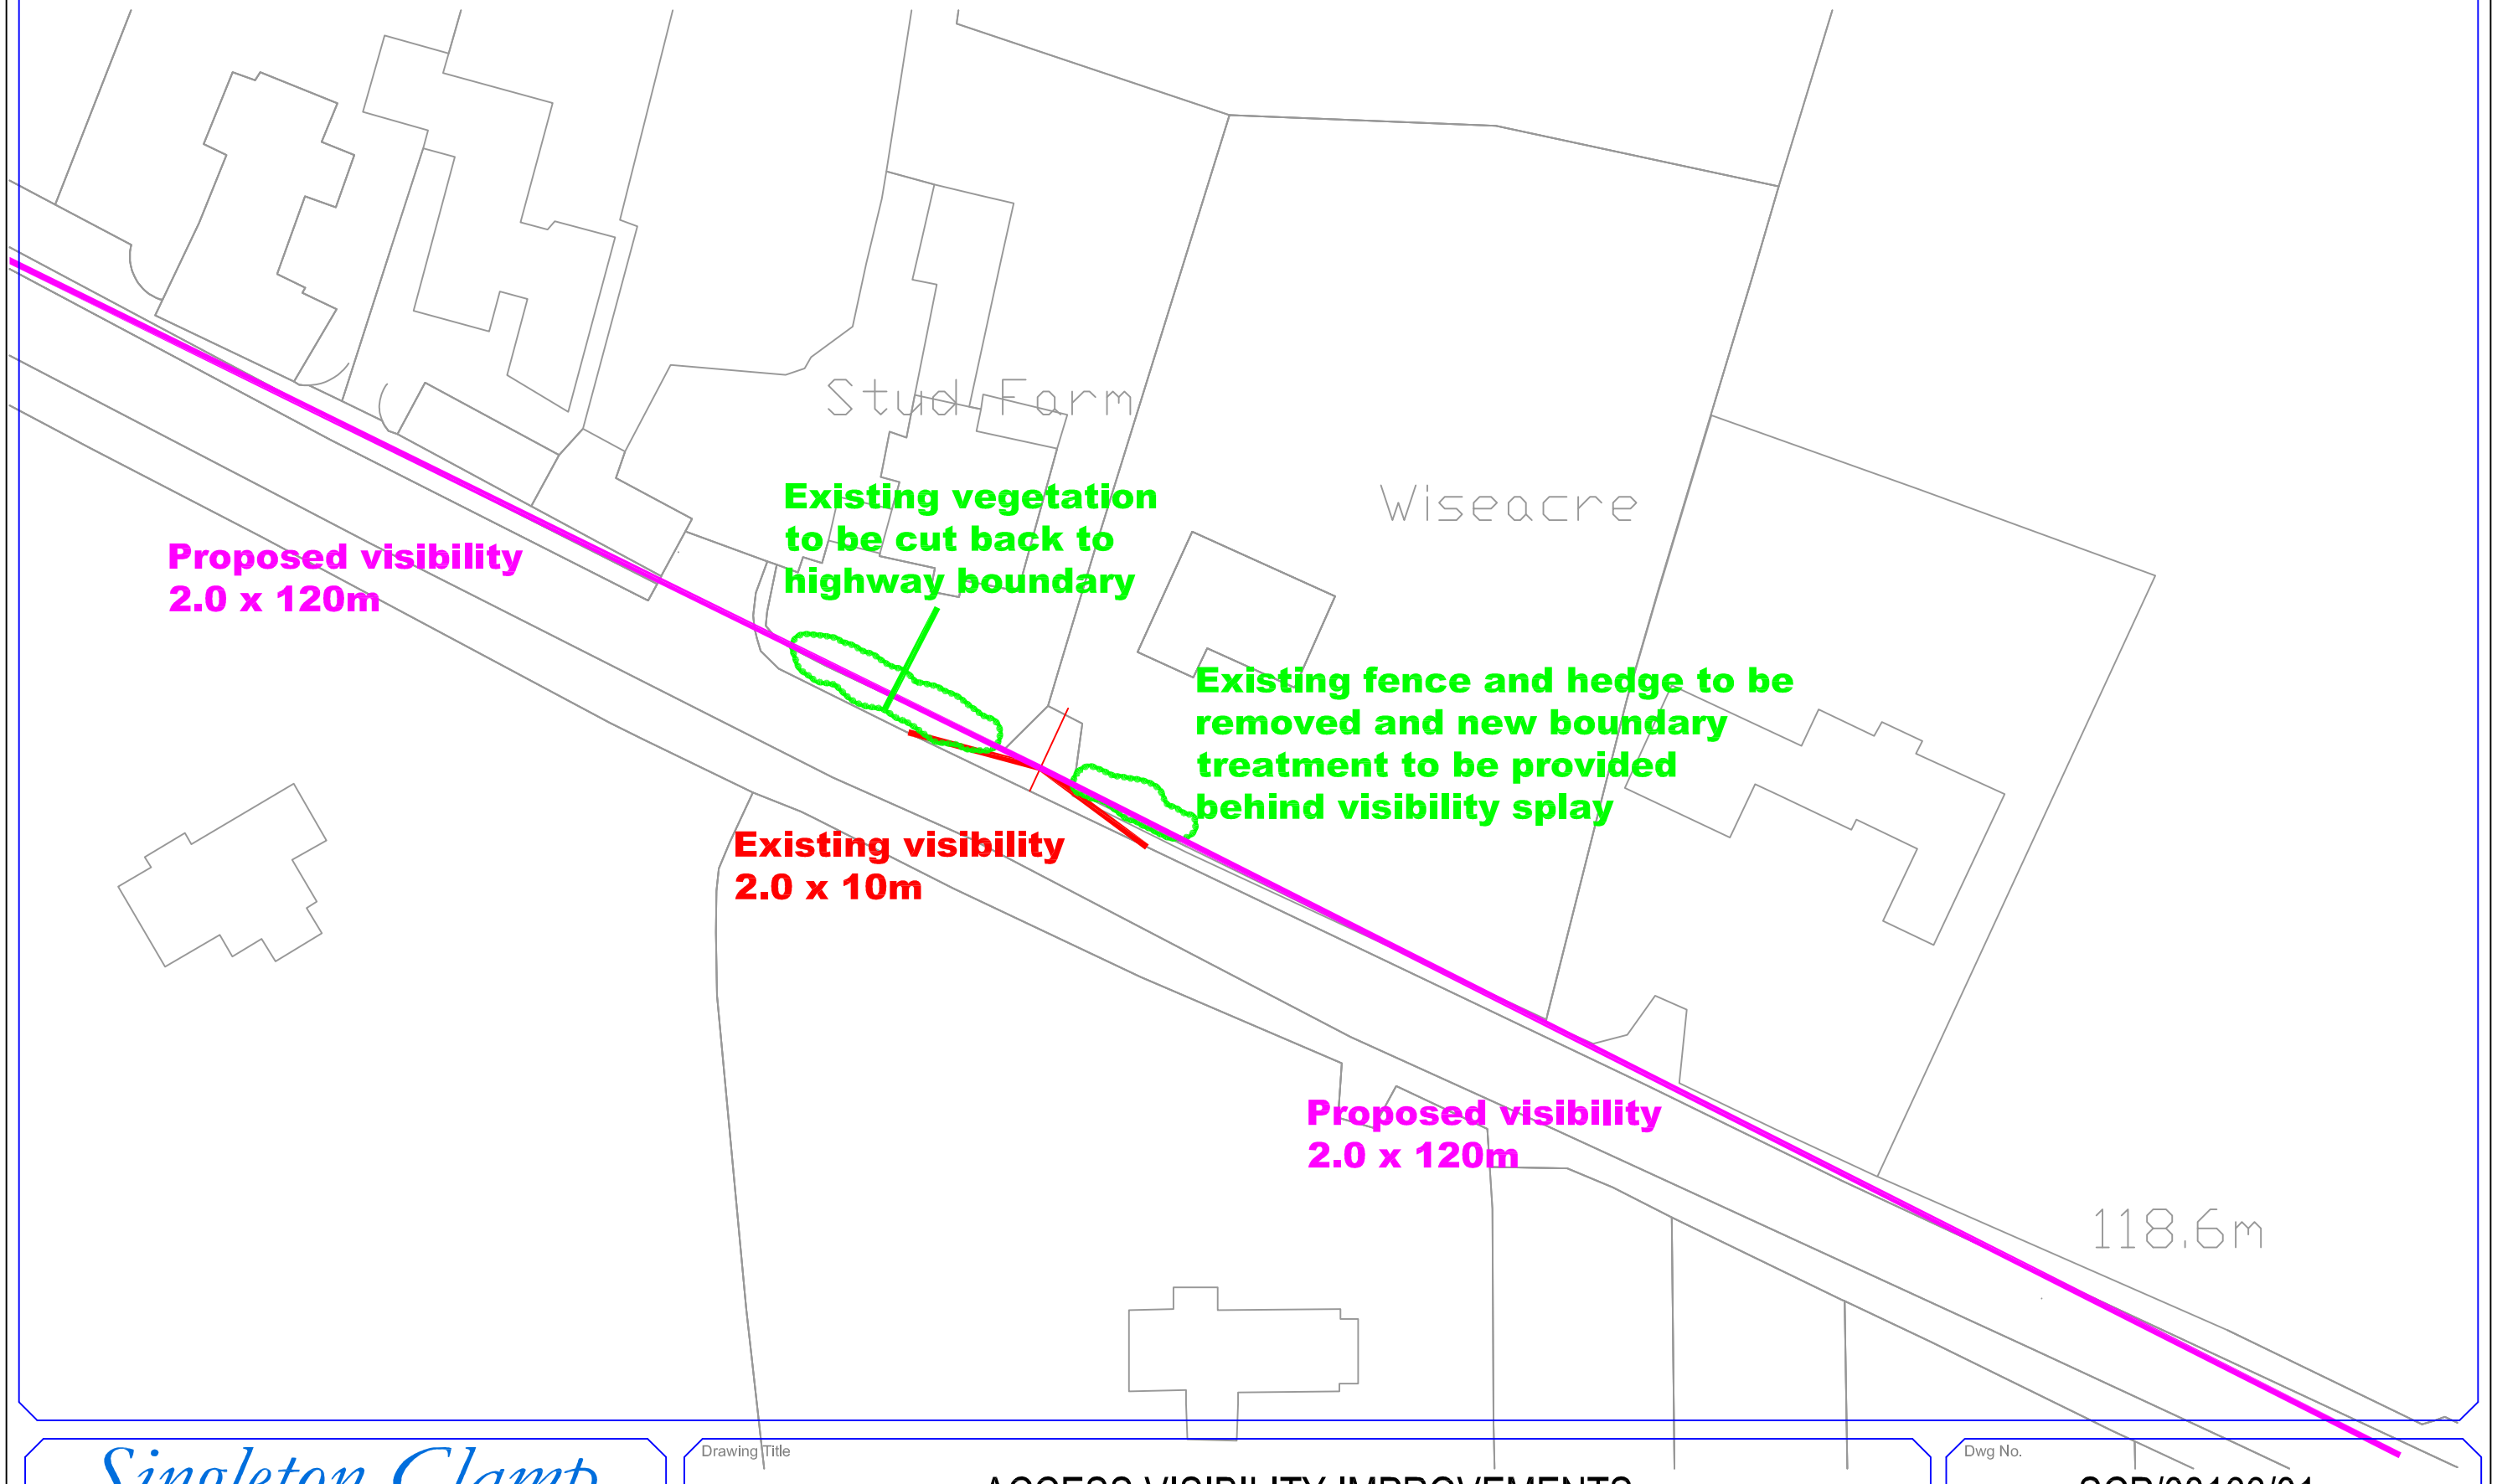

Singleton Clamp
& PARTNERS
Consulting Engineers and Transportation Planners
2 Mount Street, Albert Square, Manchester M2 5WQ
Tel 0161 832 4400, Fax 0161 832 5111, Email consult singletonclamp.co.uk

Drawing Title

ACCESS VISIBILITY IMPROVEMENTS

Dwg No.

SCP/08166/01

DATE : June 2008

CHILDREN'S CARE HOME, WISEACRE, LEICESTER LANE, DESFORD

SCALE : 1/500